PHASE #3 BLACK BROOK GOLF COURSE IRRIGATION SYSTEM

PROPOSED 18-HOLE
AUTOMATIC IRRIGATION SYSTEM

PREPARED FOR:

Finance Department
The City of Mentor
8500 Civic Center Boulevard
Mentor, Ohio 44060

PREPARED BY:

Irrigation Consulting, Incorporated

20 Merrit Parkway, 2nd Floor
Nashua, NH 03062
978-433-8972

112 S. Old Statesville Road
Huntersville, NC 28078
704-843-3688

June 2023

Copyright 2023, Irrigation Consulting, Inc.

CITY OF MENTOR OFFICIALS

ADMINISTRATION

Kenneth J. Filipiak, City Manager

Mate Rogonjic, Finance Director

Brandon Dynes, Law Director

David A. Swiger, City Engineer

Lorne Vernon, Director of Public Works

Kenneth Kaminski, Director of Parks, Recreation and Public Facilities

Kevin Malecek, Director of Economic Development and International Trade

Kathy Cantanzriti, Planning Director

Kenneth Gunsch, Chief of Police

Ron Zak, Fire Chef

COUNCIL

Janet A. Dowling, President of Council

Ray Kirchner, Vice-President of Council

Sean P. Blake, Councilperson, Ward 1

Matthew E. Donovan, Councilperson, Ward 2

Charles E. Pinkerman, Councilperson, Ward 3

John A. Krueger, Councilperson, Ward 4

Brian G. Cook, Councilperson-at-Large

Julie Schiavoni, Clerk of Council

ADVERTISEMENT FOR BIDS/PUBLIC NOTICE TO BIDDERS

Sealed proposals will be received at the Purchasing Department, City of Mentor, 8500 Civic Center Boulevard, Mentor, Ohio until 11:00 AM November 25, 2026 and will be opened and read immediately thereafter for the following project:

PHASE #3 BLACKBROOK GOLF COURSE IRRIGATION SYSTEM

OPINION OF PROBABLE CONSTRUCTION COST: $600,000

Bids must be in accordance with specifications advertised on the City of Mentor website: www.cityofmentor.com/category/rfp.

BY ORDER OF

Kenneth J. Filipiak, City Manager

Publish: *News-Herald*

NOVEMBER 11, 2026
NOVEMBER 18, 2026

DIVISION "A"

TABLE OF CONTENTS
FOR
SPECIFICATIONS AND DRAWINGS

SPECIFICATIONS

DIVISION	TITLE
A.	Table of Contents
B.	Instructions to Bidders
C.	Bid Form/Unit Price List
D.	Insurance and Bonding Requirements
E.	Supplementary Conditions
F.	Irrigation System Technical Specifications
G.	Contract Forms
H.	N1
I.	Specific Project Requirements
J.	Prevailing Wage Rates

DRAWINGS

SHEET	TITLE
IR-1.0	Sprinkler and Piping Plan
IR-2.0	Wiring and Control Plan – Rain Bird
IR-3.0	Wiring and Control Plan – Toro
IR-4.0	Irrigation Details
IR-4.1	Irrigation Details
P-1.0	Pump Station Intake and Components

DIVISION "B"

INSTRUCTIONS TO BIDDERS

1. Sealed bids for the PHASE #3 IRRIGATION SYSTEM AT BLACK BROOK GOLF COURSE will be received at The City of Mentor, 2nd Floor, Purchasing Department 11:00 AM Wednesday, November 25, 2026.

2. Bids shall be complete, and no interlineations, exclusions, or special conditions shall be made or included on the Bid Form by the Contractor. The City of Mentor, at its discretion, may consider as irregular any bid in which there is an alternation, change, or departure from the Bid Form included in these documents, and as such may reject the bid. Erasures or other changes in the bid shall be explained or noted with the initials of the Contractor.

   Bid Form shall be typewritten or completed in ink. Pencil entries on the bid will not be accepted.

3. Each proposal must be accompanied by a cashier's or certified check, an irrevocable letter of credit, or by a proposal bond, signed by a surety company authorized to do business in the State of Ohio, in the amount of ten (10) percent of the proposal and made payable to the City of Mentor, as a guarantee that the contract will be honored in the event it is awarded to the Bidder, and as a guarantee that the Bidder to whom the contract is awarded will sign all documents necessary to formalize the contract, if any.

   If the Bidder to whom the contract is awarded shall fail to honor the contract, or fail to sign the documents necessary to formalize the contract, if any, the deposit accompanying the proposal shall thereupon be forfeited to the City for and as liquidated damages. The work may then be readvertised or awarded to the deemed second best Bidder as the City may determine.

4. Bids shall be made upon the Bid Form provided, in the manner requested. Blank spaces shall be filled in and prices submitted for items requested.

   Bids shall be in strict accordance with the drawings and specifications. Any deviations from the drawings and/or specifications shall be quoted as voluntary alternates only.

5. Bidders shall carefully examine the specifications and project drawings. Each Bidder may visit the site and acquaint themselves with the existing conditions and equipment relating to the proposed irrigation system. Contractors through execution of the contract shall not be relieved from any obligation under the contract due to their failure to acquaint themselves with the existing conditions.

6. Addenda issued during the time of bidding shall be considered as part of the Project Documents. Addenda received shall be signed off on the Bid Form.

7. Bids will be opened publicly by The City of Mentor at the time stated in the bid documents. The City of Mentor reserves the right to reject any bids submitted; to award the Contract to any bidder, whether or not such bidder is the low bidder, to modify, extend or withdraw this invitation; to negotiate the terms of a contract for installation with any bidder or any other person; and otherwise, to provide for the construction of the irrigation system in such a manner as The City of Mentor sees fit.

8. Direct questions concerning the Project Documents to the Finance Department, email: Kyle Kasky, Kasky@cityofmentor.com . Replies will be issued as addenda if necessary. Addenda will be emailed to persons to whom drawings and specifications have been issued, but it shall be the Contractor's responsibility to make inquiries as to, and to obtain, addenda issued. Bidders shall be bound to each addendum whether or not received by the Contractor. Bidders shall acknowledge receipt of addenda on the Bid Form. Black Brook Golf Course and The City of Mentor will not be responsible for oral clarifications.

9. Black Brook Golf Course is an existing 18-hole public golf course. Installation of the irrigation system is expected to begin Fall, 2027, or as negotiated. Contractor shall keep the existing system operational at the end of each day as the new system is installed until November 26, 2027. This will consist of a combination of old automatic irrigation, manual new irrigation and automatic new irrigation working closely with the Owner's Representative and the golf course maintenance staff. Contractor shall meet a water to greens requirement of March 13, of each year. Completion shall be no later than April 17, 2028 or as negotiated.

   The proposed enhanced double row irrigation system is to be installed as an eighteen hole centrally controlled 2-wire system supplied water from a new pump station.

10. For bidding purposes the project is considered tax exempt.

    Extra work shall be assigned a value by any of the following ways:

    1. By an estimate and acceptance of a lump sum bid.

    2. By unit prices either provided in the original bid or negotiated at a later date.

    3. By a negotiated time and materials fee.

    Two lump sum price, along with unit prices, and alternates are requested for the work described under the Project Documents. If the quantities shown on the drawings differ from those shown on the unit pricing quantities, the drawing quantities shall dictate. Contractors shall supply materials as required by the irrigation design for the lump sum prices quoted unless an item is specifically indicated as being supplied by others. Changes to the work made in the field requiring extra material shall be paid for by The City of Mentor per unit prices.

Contract will be paid in lump sums, on an end of the month basis, **Net 30** days, work complete to date, less 5% retention, provided the project work is progressing per submitted schedule and a to scale progress Record Drawing, work completed to date, is submitted with the payment request as well as a complete Release of Lien forms each month from the irrigation supplier and Contractor. As staked drawings are not acceptable. Payment requests shall be made using original AIA forms G702 and G703.

11. The City of Mentor without invalidating the contract documents may order extra work or make changes altering, adding, or deleting work adjusting the contract price accordingly. Such work shall be performed and executed as if it were part of the original contract except that an extension of time may be granted depending on the nature of the change in work.

12. The 5% retainage of invoiced amounts will be held by The City of Mentor until the installation has been accepted by The City of Mentor and the Owner's Representative. On acceptance, Contractor shall submit the invoice for retainage which shall be paid within 30 days. The City of Mentor, at its discretion, may lower the retainage on the issuance of a punch list providing the estimated value of the punch listed items does not exceed the amount retained.

13. Material delivered to the site and verified by City of Mentor, Black Brook, Greens Superintendent, Nick Fortunato, fortunato@cityofmentor.com and the Owner's Representative and will be paid for by The City of Mentor provided the requisition is accompanied by copies of invoices involving said material, indicating count/amount and actual cost to the Contractor. No markup shall be allowed on material invoices. Supplier invoices shall match the amount billed.

14. Final acceptance of the work will be considered when 100% of the system is operating to the satisfaction of The City of Mentor and the Owner's Representative. The system will be accepted as a whole and not in parts. Final payment will be provided when the Contractor has demonstrated to The City of Mentor that claims arising from the agreement including claims by suppliers and subcontractors have been released and the Contractor has delivered and had approved Record Drawings and Maintenance and Operating Manuals as specified.

15. If the work is not completed by the negotiated date, the Contractor shall pay to The City of Mentor $500.00 liquidated damages (it being impossible to determine the actual damages occasioned by the delay) for each working day after the required date, in addition to attorneys' fees and costs incurred in rectifying the delay. Contractor and his Sureties shall be liable to The City of Mentor for the amount thereof.

    Working days can include Saturdays, but not Sundays or holidays.

16. Right of the Contractor to proceed shall not be terminated nor shall the Contractor be charged with liquidated damages for any delays in the completion of the work due:

A. To any acts of the U.S. Government, including controls on requisitioning of materials, equipment, tools, or labor by reason of war, National Defense, or any other national emergency;

B. To any acts of Black Brook Golf Course/The City of Mentor which materially interfere with the Contractors ability to perform the work;

C. To causes not reasonably foreseeable by the parties of this Contract at the time of the execution of the Contract which are beyond the control and without the fault or negligence of the Contractor, including, but not restricted to, acts of God or of the public enemy, acts of another Contractor in the performance of another contract with The City of Mentor, fires, floods, epidemics, quarantine, restrictions, strikes, hurricanes, tornadoes, cyclones and other weather conditions; and

D. To any delay of any subcontractor occasioned by any of the causes specified in subparagraphs (1), (2), and (3) of this paragraph.

Provided, however, that the **Contractor promptly notifies The City of Mentor within ten (10) days in writing of the cause of the delay**. Upon receipt of such notification, The City of Mentor shall ascertain the facts and the cause and extent of delay. If upon the basis of the facts and the terms of this Contract, the delay is properly excusable, The City of Mentor shall extend this time for competing the work for a period of time commensurate with the period of excusable delay.

17. Contractor shall not assign or transfer, whether by an assignment or novation, any of its rights, duties, benefits, obligations, liabilities, or responsibilities under this Contract without the written consent of the City of Mentor; provided however, that assignments to banks, trust companies, or other financial institutions may be made without the consent of the City of Mentor. No assignment or novation of this Contract shall be valid unless the assignment of any of the Contractor's rights or benefits under the Contract is subject to a prior lien for labor performed, services rendered, and materials, tools, and equipment supplied for the performance of the work under this Contract in favor of persons, firms, or corporations rendering such labor or services or supplying such materials, tools, or equipment.

18. CONTRACT BONDING

As security for faithful performance and payment of all obligations under the Contract, the Owner shall require, and the successful Bidder shall furnish either:

A. "Bid Guarantee and Contract Bond" (AKA "rollover bond") per ORC sections 153.54 and 153.571;

B. Contract Bond per Ohio Revised Code Sections 153.54 and 153.57, in the amount of 100% of the Contract Price.

C. The bond shall be underwritten by a Surety Company authorized to transact business in the State of Ohio having an Ohio agent and listed on the most current Department of the Treasury Circular 570, "Surety Companies Acceptable on Federal Bonds."

The contract bond shall cover correction of the work for the period stated in the specifications and the correction period shall start upon Final Acceptance of the entire project and final payment by Owner.

19. AWARD AND EXECUTION OF CONTRACT

After the Owner's legislative body awards the project, the successful bidder will receive the unsigned contract documents. Within 10 days of receipt, the successful Bidder shall sign and deliver to the Owner said contract documents including any certifications, certificates or additional bonds required by the contract.

The Owner shall execute the Contract within 60 days after the day of the bid opening. When necessary and my mutual consent between Owner and the Successful Bidder, this 60 day period may be extended.

The date of the Owner's signature on the Contract Agreement shall be the effective contract date.

The Owner shall execute and deliver to the successful Bidder one set of fully executed contract documents.

20. NON-COLLUSION AFFIDAVIT

Each bid must be accompanied by a completed Non-Collusion Affidavit provided within the contract documents.

Where there is reason to believe collusion or combination among bidders exists, the owner reserves the right to reject the bid of those concerned.

21. DELINQUENT PERSONAL PROPERTY STATEMENT

Included with the contract documents is a Delinquent Personal Property Statement to be filled out by the successful Bidder.

22. ORIGINAL DOCUMENTS

All bid forms, bonds and any other bid documents or contract documents requiring signatures shall be submitted with original signatures.

23. REGISTRATION

All Contractors shall be registered to work in the City of Mentor. Registration information can be found at Mentor Gateway. Registration shall include completing required forms, providing a certificate of liability insurance, and a One Hundred Dollar ($100.00) registration fee.

24. PERMIT

The City of Mentor Building Department will issue a Certificate of Plan Approval (permit) for this work. The permit fees, inspection fees, and deposit will be waived. Inspections during the course of the work will be required.

END OF DIVISION

DIVISION "C"

FORM OF NONCOLLUSION AFFIDAVIT

STATE OF)
) SS
COUNTY OF)

_____, being first duly sworn, deposes and says
(Individual Name)

that he/she is _____ of _____
(Sole Owner, Partner, President, Secretary, etc.) (Corporation Name)

the party making the proposal or bid; that such bid is genuine and not collusive or sham; that said Bidder has not colluded, conspired, connived, or agreed, directly or indirectly with any Bidder or person, to put in a sham bid, or that such other person shall refrain from bidding, and has not in any manner, directly or indirectly sought by agreement or collusion or communication or conference, with any person, to fix the bid price of affiant or any other Bidder, or to fix any overhead, profit, or cost element of said Bid price, or of that of any other Bidder, or to secure any advantage against the Owner, or any person interested in the proposed Contract; and that all statements contained in said proposal or bid are true; and further, that such Bidder has not, directly or indirectly submitted this Bid, or the contents thereof, or divulged information or data relative thereto to any association or to any member or agent thereof.

_____
Affiant

Subscribed and sworn to before me this _____ day of _____ , 20 _____.

_____
Notary Public

My Commission Expires: _____

CORPORATE RESOLUTION

I, _____,
(Individual Name)

Secretary of _____ an _____ Corporation
(Corporation Name) (State)

hereby certify that the Board of Directors of said Corporation on the _____day of _____, 20_____, adopted a resolution authorizing the _____ of this
(Corporation Title, i.e., President, etc.)

Company, namely, _____, to sign bid proposals, sign and
(Individual Name)

enter into any and all contracts and other instruments, sign and/or authorize bid guaranty and performance bonds for the purpose of furnishing labor and materials at such price and upon such terms and conditions, including any amendments or modifications thereto, as said _____ in his sole discretion shall deem best, and that said actions
(Corporation Title, i.e., President, Vice President, etc.)

shall be binding upon the Corporation.

IN WITNESS WHEREOF, I have hereunto set my hand and affixed the seal of said Corporation at _____, _____ this _____ day
(City) (State)

of _____ , 20___, and I further certify that said resolution is still in full force and effect.

_____
Corporate Secretary

PROPOSED SUBCONTRACTORS

The Bidder is required to state in the spaces provided below, the Subcontractors he proposes to use to accomplish the work under this Contract. The items and specific amounts of work assigned to each listed Subcontractor shall also be outlined. Duplicate this sheet as needed.

1. Name: _____

   Address: _____

   City/State/Zip: _____

   Description: _____

   _____

   Phone: ( ) _____ Amount: $ _____ % of Contract: _____

2. Name: _____

   Address: _____

   City/State/Zip: _____

   Description: _____

   _____

   Phone: ( ) _____ Amount: $ _____ % of Contract: _____

3. Name: _____

   Address: _____

   City/State/Zip: _____

   Description: _____

   _____

   Phone: ( ) _____ Amount: $ _____ % of Contract: _____

4. Name: _____

   Address: _____

   City/State/Zip: _____

   Description: _____

   _____

   Phone: ( ) _____ Amount: $ _____ % of Contract: _____

5. Name: _____

   Address: _____

   City/State/Zip: _____

   Description: _____

   _____

   Phone: ( ) _____ Amount: $ _____ % of Contract: _____

EXPERIENCE RECORD

The Bidder is required to state the character of previous work, give references, and such other detailed information as will enable the Owner to determine capability, responsibility, experience, skill, and financial standing. Provide data for the last five (5) years. Duplicate this sheet as needed. **Information submitted in an alternate format MUST contain all the information requested on this page.**

Project Name: _____

Description/Scope of Bidder's _____

On this project you were a ___ Prime Contractor **OR** ___ Sub Contractor to _____

Total Project Cost: $ _____ Your Contract or Subcontract Amount: $ _____

% Complete (if in progress) _____ % or Date Completed (if complete): _____

Project Owner: _____

Owner Contact: _____ Phone: ( ) _____

Engineer/Arch. Firm: _____

Engineer/Arch. Contact: _____ Phone: ( ) _____

Your Bonding Company on this project (if any): _____

Project Name: _____

Description/Scope of Bidder's _____

On this project you were a ___ Prime Contractor **OR** ___ Sub Contractor to _____

Total Project Cost: $ _____ Your Contract or Subcontract Amount: $ _____

% Complete (if in progress) _____ % or Date Completed (if complete): _____

Project Owner: _____

Owner Contact: _____ Phone: ( ) _____

Engineer/Arch. Firm: _____

Engineer/Arch. Contact: _____ Phone: ( ) _____

Your Bonding Company on this project (if any): _____

Project Name: _____

Description/Scope of Bidder's _____

On this project you were a ___ Prime Contractor **OR** ___ Sub Contractor to _____

Total Project Cost: $ _____ Your Contract or Subcontract Amount: $ _____

% Complete (if in progress) _____ % or Date Completed (if complete): _____

Project Owner: _____

Owner Contact: _____ Phone: ( ) _____

Engineer/Arch. Firm: _____

Engineer/Arch. Contact: _____ Phone: ( ) _____

Your Bonding Company on this project (if any): _____

BIDDER'S INSURANCE AGENT'S AFFIDAVIT

PROJECT: _____

OWNER: _____

I, _____, _____, first being duly
(Name) (Title)
sworn do state the following:

(a) that I am an Insurance Agent licensed to transact business in the State of Ohio;

(b) that I have reviewed the insurance requirements in the bid documents and have noted therein the requirements on insurance including any policy modifications, cancellation and non-renewal provisions, and any additional policies or endorsements needed;

(c) that I am familiar with the insurance that _____
(Bidder's Company Name)
has in force, and that its insurance meets the contract requirements or that it can be amended or endorsed to meet the contract requirements (with standard industry exclusions) until the current policy expiration or until cancelled with notice per the specifications or additional policies and/or endorsements can be provided to the Contractor;

(d) that all additional policies and/or endorsements required in the specifications are available;

(e) that if an award of contract is made to the Bidder an insurance certificate(s) [most current version ACORD 25] and/or binder(s) which fully complies with all insurance requirements in the contract will be issued within three (3) business days of notification from the contractor and the contractor approving any additional policies or endorsements needed to fully comply with the insurance requirements in the contract;

(f) that I have advised my client of the cost of all additional policies, amendments, and/or endorsements so that he can include same in his bid;

(g) that the cancellation clause in the policy meets the specifications or that it can be amended by an endorsement;

(h) that this document neither affirmatively or negatively amends, extends or alters the terms of or coverage afforded by the policy referenced herein.

Further, Affiant sayeth naught.

_____ _____
(Agent's Signature) Agency Name

_____ _____
(Agent's Name) Agency Address

_____
Agency City, State and Zip Code

_____ _____
(Phone) (Fax)

_____
(E-mail)

SUPPLEMENTAL BOND ACKNOWLEDGEMENT

PROJECT: _____

OWNER: _____

If the bidder submits a Bid Guaranty and Contract Bond (AKA Rollover or Bid/ Performance/ Payment/ Warranty Bond) per O.R.C. Sections 153.54 and 153.571 the following shall be completed, signed, and submitted with the bid:

By submission of the attached bid and these presents, the undersigned bidder and his surety hereby acknowledge that the attached bond shall cover and warrant all work for the correction period per the General Conditions and as supplemented or amended elsewhere in these Contract Documents, which period is __one__ year(s) commencing on the final acceptance of the work by Owner. Any proceeding, legal or equitable, under this Bond may be instituted in any court of competent jurisdiction in the location in which the project or part of the project is located and shall be instituted within one year from the last day of the correction period under the project or within one year after the Surety refuses or fails to perform its obligations under this Bond, whichever first occurs.

BIDDER		**SURETY**	
SIGNATURE:	_____	SIGNATURE:	_____
NAME:	_____	NAME:	_____
TITLE:	_____	TITLE:	_____
DATE:	_____	DATE:	_____
PHONE NO.:	_____	PHONE NO.:	_____
			*Attach Power of Attorney

If the Bidder submits a Certified or Cashier's check, Irrevocable Letter of Credit and is awarded a contract by the Owner, the following shall be completed, signed, and submitted with the Contract Bond (AKA Performance/Payment/Warranty Bond) per ORC Sections 153.54 and 153.57.

By signature of the attached Contract and these presents the undersigned contractor and his surety acknowledge that the attached Bond shall cover and warrant all work for the correction period per the General Conditions and as supplemented or amended elsewhere in these Contract Documents, which period is _one__ year(s) commencing on the final acceptance of the work by Owner. Any proceeding, legal or equitable, under this Bond may be instituted in any court of competent jurisdiction in the location in which the project or part of the project is located and shall be instituted within one year from the last day of the correction period under the project or within one year after the Surety refuses or fails to perform its obligations under this Bond, whichever first occurs.

BIDDER		**SURETY**	
SIGNATURE:	_____	SIGNATURE:	_____
NAME:	_____	NAME:	_____
TITLE:	_____	TITLE:	_____
DATE:	_____	DATE:	_____
PHONE NO.:	_____	PHONE NO.:	_____
			*Attach Power of Attorney

BID SECURITY

CONTRACTOR SHALL STAPLE ONE OF THE FOLLOWING FORMS OF BID SECURITY TO THE FRONT OF THIS PAGE AND SUBMIT WITH THE BID.

CERTIFIED OR CASHIER'S CHECK FOR 10% OF THE AMOUNT BID

OR

IRREVOCABLE LETTER OF CREDIT FOR 10% OF THE AMOUNT BID

OR

BOND (BID/PERFORMANCE/PAYMENT" BOND, a.k.a., "ROLLOVER BOND") FOR

100% OF THE AMOUNT BID PER ORC SECTIONS 153.54 AND 153.571

STATEMENT OF BIDDER QUALIFICATIONS

BIDDER NAME (print/type): _____

BIDDER ADDRESS: _____

_____

BIDDER CONTACT: _____

BIDDER PHONE NUMBER: _____

BIDDER FAX NUMBER: _____

BIDDER E-MAIL: _____

Ohio Entity Number: _____

Federal Tax Identification Number: _____

State Tax Identification Number: _____

STATEMENT OF BIDDER QUALIFICATIONS

1. Years in business providing the goods or service requested in this bid. _____

2. Please list on a separate sheet(s), contracts with municipalities previous and presently held. Please list by community name, contact person, address, phone number, and scope of project (starting with the most recent).

3. Is your company in satisfactory financial condition? Yes_____ No _____

4. How many miles is your facility from the Mentor Municipal Center? _____

5. Please list on a separate sheet(s) the equipment to be used in fulfilling this contract.

6. Identify the project manager who will be assigned to this project and applicable years of experience managing comparable jobs.

_____

For the following questions, on a separate sheet please describe in full the circumstances for any "Yes" answer.

7. Has your company had any business interruptions as a result of financial conditions in the past two (2) years? Yes _____ No _____

8. Has your company been rejected for a public contract despite being a low bidder for any reason? Yes _____ No _____

9. Has your company had any claims against or a performance bond cancelled? Yes _____ No _____

10. Has your company paid penalties or liquidated damages imposed as a result of delay on a public project? Yes _____ No _____

11. Has your company been found to have committed an unfair labor practice or any other employment/labor law violation in such areas as discrimination, prevailing wage, Workers Compensation or OSHA? Yes _____ No _____

12. Has your company in the last three (3) years had a municipal contract cancelled or terminated? Yes _____ No _____

IRRIGATION REFERENCES: Rain Bird IC System references should be as geographically close to Mentor, Ohio as possible. (References shall be for the name of the firm bidding, installing and bonding the project.)

1. Course Name:_____

   Address: _____

   Club Manager: _____

   Superintendent: _____

   Phone: _____

   Irrigation Equipment Manufacturer: _____ Cost: _____

   Year Installed: _____ New/Existing _____

2. Course Name:_____

   Address: _____

   Club Manager: _____

   Superintendent: _____

   Phone: _____

   Irrigation Equipment Manufacturer: _____ Cost: _____

   Year Installed: _____ New/Existing _____

3. Course Name:_____

Address: _____

Club Manager: _____

Superintendent: _____

Phone: _____

Irrigation Equipment Manufacturer: _____ Cost: _____

Year Installed: _____ New/Existing _____

4. Course Name:_____

Address: _____

Club Manager: _____

Superintendent: _____

Phone: _____

Irrigation Equipment Manufacturer: _____ Cost: _____

Year Installed: _____ New/Existing _____

5. Course Name:_____

Address: _____

Club Manager: _____

Superintendent: _____

Phone: _____

Irrigation Equipment Manufacturer: _____ Cost: _____

Year Installed: _____ New/Existing _____

IRRIGATION REFERENCES: Toro LSM System references should be as geographically close to Mentor, Ohio as possible. (References shall be for the name of the firm bidding, installing and bonding the project.)

1. Course Name:_____

   Address: _____

   Club Manager: _____

   Superintendent: _____

   Phone: _____

   Irrigation Equipment Manufacturer: _____ Cost: _____

   Year Installed: _____ New/Existing _____

2. Course Name:_____

   Address: _____

   Club Manager: _____

   Superintendent: _____

   Phone: _____

   Irrigation Equipment Manufacturer: _____ Cost: _____

   Year Installed: _____ New/Existing _____

3. Course Name:_____

Address: _____

Club Manager: _____

Superintendent: _____

Phone: _____

Irrigation Equipment Manufacturer: _____ Cost: _____

Year Installed: _____ New/Existing _____

4. Course Name:_____

Address: _____

Club Manager: _____

Superintendent: _____

Phone: _____

Irrigation Equipment Manufacturer: _____ Cost: _____

Year Installed: _____ New/Existing _____

5. Course Name:_____

Address: _____

Club Manager: _____

Superintendent: _____

Phone: _____

Irrigation Equipment Manufacturer: _____ Cost: _____

Year Installed: _____ New/Existing _____

EQUIPMENT LIST: Please furnish a complete listing of anticipated equipment to be used on this project. Equipment information should include manufacture, model number, year manufactured and a true rating of the equipment's condition. Contractor's standard equipment list may be substituted for this form.

1. Excavator/Trencher, Make and Model No.'s:
   Year: _____ Condition: Excellent ___ Good ___ Fair ___ Poor ___
   Year: _____ Condition: Excellent ___ Good ___ Fair ___ Poor ___
   Year: _____ Condition: Excellent ___ Good ___ Fair ___ Poor ___

2. Pullers, Make and Model No.'s:
   Year: _____ Condition: Excellent ___ Good ___ Fair ___ Poor ___
   Year: _____ Condition: Excellent ___ Good ___ Fair ___ Poor ___
   Year: _____ Condition: Excellent ___ Good ___ Fair ___ Poor ___

3. Backhoes, Make and Model No.'s:
   Year: _____ Condition: Excellent ___ Good ___ Fair ___ Poor ___
   Year: _____ Condition: Excellent ___ Good ___ Fair ___ Poor ___

4. Excavator, Make and Model No.'s
   Year: _____ Condition: Excellent ___ Good ___ Fair ___ Poor ___
   Year: _____ Condition: Excellent ___ Good ___ Fair ___ Poor ___
   Year: _____ Condition: Excellent ___ Good ___ Fair ___ Poor ___

5. Trucks, Make and Model No.'s:
   Year: _____ Condition: Excellent ___ Good ___ Fair ___ Poor ___
   Year: _____ Condition: Excellent ___ Good ___ Fair ___ Poor ___
   Year: _____ Condition: Excellent ___ Good ___ Fair ___ Poor ___

6. Compactors, Make and Model No.'s:
   Year: _____ Condition: Excellent ___ Good ___ Fair ___ Poor ___
   Year: _____ Condition: Excellent ___ Good ___ Fair ___ Poor ___

7. Rollers, Make and Model No.'s:
   Year: _____ Condition: Excellent ___ Good ___ Fair ___ Poor ___

8. Other Equipment, Make and Model No.'s:
   Year: _____ Condition: Excellent ___ Good ___ Fair ___ Poor ___
   Year: _____ Condition: Excellent ___ Good ___ Fair ___ Poor ___
   Year: _____ Condition: Excellent ___ Good ___ Fair ___ Poor ___

RAIN BIRD PROPOSAL TO THE CITY OF MENTOR
PHASE #3 BLACK BROOK GOLF COURSE IRRIGATION SYSTEM

REF. NO.	DESCRIPTION	QTY.	UNITS	UNIT PRICE		TOTAL UNIT COST	TOTAL COST
				LABOR	MATERIAL		
BASE BID #1 - RAIN BIRD IRRIGATION SYSTEM							
1	HOLE #1	1.00	LUMP	$	$	$	$
2	ADD: CONTINGENCY DISCRETIONARY ALLOWANCE (10% OF BASE BID)						$
						BASE BID #1 TOTAL	$
BASE BID #2 - RAIN BIRD IRRIGATION SYSTEM							
1	HOLE #2	1.00	LUMP	$	$	$	$
2	ADD: CONTINGENCY DISCRETIONARY ALLOWANCE (10% OF BASE BID)						$
						BASE BID #2 TOTAL	$
BASE BID #3 - RAIN BIRD IRRIGATION SYSTEM							
1	HOLE #3	1.00	LUMP	$	$	$	$
2	ADD: CONTINGENCY DISCRETIONARY ALLOWANCE (10% OF BASE BID)						$
						BASE BID #3 TOTAL	$
BASE BID #4 - RAIN BIRD IRRIGATION SYSTEM							
1	HOLE #4	1.00	LUMP	$	$	$	$
2	ADD: CONTINGENCY DISCRETIONARY ALLOWANCE (10% OF BASE BID)						$
						BASE BID #4 TOTAL	$
BASE BID #5 - RAIN BIRD IRRIGATION SYSTEM							
1	HOLE #5	1.00	LUMP	$	$	$	$
2	ADD: CONTINGENCY DISCRETIONARY ALLOWANCE (10% OF BASE BID)						$
						BASE BID #5 TOTAL	$
BASE BID #6 - RAIN BIRD IRRIGATION SYSTEM							
1	HOLE #6	1.00	LUMP	$	$	$	$
2	ADD: CONTINGENCY DISCRETIONARY ALLOWANCE (10% OF BASE BID)						$
						BASE BID #6 TOTAL	$
BASE BID #7 - RAIN BIRD IRRIGATION SYSTEM							
1	HOLE #7	1.00	LUMP	$	$	$	$
2	ADD: CONTINGENCY DISCRETIONARY ALLOWANCE (10% OF BASE BID)						$
						BASE BID #7 TOTAL	$
BASE BID #8 - RAIN BIRD IRRIGATION SYSTEM							
1	HOLE #8	1.00	LUMP	$	$	$	$
2	ADD: CONTINGENCY DISCRETIONARY ALLOWANCE (10% OF BASE BID)						$
						BASE BID #8 TOTAL	$
BASE BID #9 - RAIN BIRD IRRIGATION SYSTEM							
1	HOLE #9	1.00	LUMP	$	$	$	$
2	ADD: CONTINGENCY DISCRETIONARY ALLOWANCE (10% OF BASE BID)						$
						BASE BID #9 TOTAL	$
BASE BID #10 - RAIN BIRD IRRIGATION SYSTEM							
1	HOLE #10	1.00	LUMP	$	$	$	$
2	ADD: CONTINGENCY DISCRETIONARY ALLOWANCE (10% OF BASE BID)						$
						BASE BID #10 TOTAL	$

BASE BID #11 - RAIN BIRD IRRIGATION SYSTEM							
1	HOLE #11	1.00	LUMP	$	$	$	$
2	ADD: CONTINGENCY DISCRETIONARY ALLOWANCE (10% OF BASE BID)						$
						BASE BID #11 TOTAL	$
BASE BID #12 - RAIN BIRD IRRIGATION SYSTEM							
1	HOLE #12	1.00	LUMP	$	$	$	$
2	ADD: CONTINGENCY DISCRETIONARY ALLOWANCE (10% OF BASE BID)						$
						BASE BID #12 TOTAL	$
BASE BID #13 - RAIN BIRD IRRIGATION SYSTEM							
1	HOLE #13	1.00	LUMP	$	$	$	$
2	ADD: CONTINGENCY DISCRETIONARY ALLOWANCE (10% OF BASE BID)						$
						BASE BID #13 TOTAL	$
BASE BID #14 - RAIN BIRD IRRIGATION SYSTEM							
1	HOLE #14	1.00	LUMP	$	$	$	$
2	ADD: CONTINGENCY DISCRETIONARY ALLOWANCE (10% OF BASE BID)						$
						BASE BID #14 TOTAL	$
BASE BID #15 - RAIN BIRD IRRIGATION SYSTEM							
1	HOLE #15	1.00	LUMP	$	$	$	$
2	ADD: CONTINGENCY DISCRETIONARY ALLOWANCE (10% OF BASE BID)						$
						BASE BID #15 TOTAL	$
BASE BID #16 - RAIN BIRD IRRIGATION SYSTEM							
1	HOLE #16	1.00	LUMP	$	$	$	$
2	ADD: CONTINGENCY DISCRETIONARY ALLOWANCE (10% OF BASE BID)						$
						BASE BID #16 TOTAL	$
BASE BID #17 - RAIN BIRD IRRIGATION SYSTEM							
1	HOLE #17	1.00	LUMP	$	$	$	$
2	ADD: CONTINGENCY DISCRETIONARY ALLOWANCE (10% OF BASE BID)						$
						BASE BID #17 TOTAL	$
BASE BID #18 - RAIN BIRD IRRIGATION SYSTEM							
1	HOLE #18	1.00	LUMP	$	$	$	$
2	ADD: CONTINGENCY DISCRETIONARY ALLOWANCE (10% OF BASE BID)						$
						BASE BID #18 TOTAL	$
ALTERNATE BID #1 - 5 YEARS NSN/GSP							
1	TO FURNISH FIVE (5) YEARS OF NSN/GSP IN LIEU OF THE SPECIFIED ONE (1) YEAR.	1.00	LUMP	$	$		
						ALTERNATE #1 TOTAL $	
ALTERNATE BID #2 - EXTENDED WARRANTY							
1	TO PROVIDE A TWO (2) YEAR PARTS AND LABOR WARRANTY IN LIEU OF THE SPECIFIED ONE (1) YEAR WARRANTY.	1.00	LUMP	$	$		
						ALTERNATE #2 TOTAL $	
						THE SUM OF BASE BIDS #1 - #18 PLUS ALTERNATES #1 & #2 $	

CONTRACTOR SCHEDULED OUTLINE START AND COMPLETION DATE	
START DATE (MONTH/DAY/YEAR):	
COMPLETION DATE (MONTH/DAY/YEAR):	

TORO PROPOSAL TO THE CITY OF MENTOR
PHASE #3 BLACK BROOK GOLF COURSE IRRIGATION SYSTEM

REF. NO.	DESCRIPTION	QTY.	UNITS	UNIT PRICE		TOTAL UNIT COST	TOTAL COST
				LABOR	MATERIAL		
BASE BID #1 - TORO IRRIGATION SYSTEM							
1	HOLE #1	1.00	LUMP	$	$	$	$
2	ADD: CONTINGENCY DISCRETIONARY ALLOWANCE (10% OF BASE BID)						$
						BASE BID #1 TOTAL	$
BASE BID #2 - TORO IRRIGATION SYSTEM							
1	HOLE #2	1.00	LUMP	$	$	$	$
2	ADD: CONTINGENCY DISCRETIONARY ALLOWANCE (10% OF BASE BID)						$
						BASE BID #2 TOTAL	$
BASE BID #3 - TORO IRRIGATION SYSTEM							
1	HOLE #3	1.00	LUMP	$	$	$	$
2	ADD: CONTINGENCY DISCRETIONARY ALLOWANCE (10% OF BASE BID)						$
						BASE BID #3 TOTAL	$
BASE BID #4 - TORO IRRIGATION SYSTEM							
1	HOLE #4	1.00	LUMP	$	$	$	$
2	ADD: CONTINGENCY DISCRETIONARY ALLOWANCE (10% OF BASE BID)						$
						BASE BID #4 TOTAL	$
BASE BID #5 - TORO IRRIGATION SYSTEM							
1	HOLE #5	1.00	LUMP	$	$	$	$
2	ADD: CONTINGENCY DISCRETIONARY ALLOWANCE (10% OF BASE BID)						$
						BASE BID #5 TOTAL	$
BASE BID #6 - TORO IRRIGATION SYSTEM							
1	HOLE #6	1.00	LUMP	$	$	$	$
2	ADD: CONTINGENCY DISCRETIONARY ALLOWANCE (10% OF BASE BID)						$
						BASE BID #6 TOTAL	$
BASE BID #7 - TORO IRRIGATION SYSTEM							
1	HOLE #7	1.00	LUMP	$	$	$	$
2	ADD: CONTINGENCY DISCRETIONARY ALLOWANCE (10% OF BASE BID)						$
						BASE BID #7 TOTAL	$
BASE BID #8 - TORO IRRIGATION SYSTEM							
1	HOLE #8	1.00	LUMP	$	$	$	$
2	ADD: CONTINGENCY DISCRETIONARY ALLOWANCE (10% OF BASE BID)						$
						BASE BID #8 TOTAL	$
BASE BID #9 - TORO IRRIGATION SYSTEM							
1	HOLE #9	1.00	LUMP	$	$	$	$
2	ADD: CONTINGENCY DISCRETIONARY ALLOWANCE (10% OF BASE BID)						$
						BASE BID #9 TOTAL	$
BASE BID #10 - TORO IRRIGATION SYSTEM							
1	HOLE #10	1.00	LUMP	$	$	$	$
2	ADD: CONTINGENCY DISCRETIONARY ALLOWANCE (10% OF BASE BID)						$
						BASE BID #10 TOTAL	$

BASE BID #11 - TORO IRRIGATION SYSTEM							
1	HOLE #11	1.00	LUMP	$	$	$	$
2	ADD: CONTINGENCY DISCRETIONARY ALLOWANCE (10% OF BASE BID)						$
						BASE BID #11 TOTAL	$
BASE BID #12 - TORO IRRIGATION SYSTEM							
1	HOLE #12	1.00	LUMP	$	$	$	$
2	ADD: CONTINGENCY DISCRETIONARY ALLOWANCE (10% OF BASE BID)						$
						BASE BID #12 TOTAL	$
BASE BID #13 - TORO IRRIGATION SYSTEM							
1	HOLE #13	1.00	LUMP	$	$	$	$
2	ADD: CONTINGENCY DISCRETIONARY ALLOWANCE (10% OF BASE BID)						$
						BASE BID #13 TOTAL	$
BASE BID #14 - TORO IRRIGATION SYSTEM							
1	HOLE #14	1.00	LUMP	$	$	$	$
2	ADD: CONTINGENCY DISCRETIONARY ALLOWANCE (10% OF BASE BID)						$
						BASE BID #14 TOTAL	$
BASE BID #15 - TORO IRRIGATION SYSTEM							
1	HOLE #15	1.00	LUMP	$	$	$	$
2	ADD: CONTINGENCY DISCRETIONARY ALLOWANCE (10% OF BASE BID)						$
						BASE BID #15 TOTAL	$
BASE BID #16 - TORO IRRIGATION SYSTEM							
1	HOLE #16	1.00	LUMP	$	$	$	$
2	ADD: CONTINGENCY DISCRETIONARY ALLOWANCE (10% OF BASE BID)						$
						BASE BID #16 TOTAL	$
BASE BID #17 - TORO IRRIGATION SYSTEM							
1	HOLE #17	1.00	LUMP	$	$	$	$
2	ADD: CONTINGENCY DISCRETIONARY ALLOWANCE (10% OF BASE BID)						$
						BASE BID #17 TOTAL	$
BASE BID #18 - TORO IRRIGATION SYSTEM							
1	HOLE #18	1.00	LUMP	$	$	$	$
2	ADD: CONTINGENCY DISCRETIONARY ALLOWANCE (10% OF BASE BID)						$
						BASE BID #18 TOTAL	$
ALTERNATE BID #1 - 5 YEARS NSN/GSP							
1	TO FURNISH FIVE (5) YEARS OF NSN/GSP IN LIEU OF THE SPECIFIED ONE (1) YEAR.	1.00	LUMP	$	$		
						ALTERNATE #1 TOTAL $	
ALTERNATE BID #2 - EXTENDED WARRANTY							
1	TO PROVIDE A TWO (2) YEAR PARTS AND LABOR WARRANTY IN LIEU OF THE SPECIFIED ONE (1) YEAR WARRANTY.	1.00	LUMP	$	$		
						ALTERNATE #2 TOTAL $	
						THE SUM OF BASE BIDS #1 - #18 PLUS ALTERNATES #1 & #2 $	

CONTRACTOR SCHEDULED OUTLINE START AND COMPLETION DATE	
START DATE (MONTH/DAY/YEAR):	
COMPLETION DATE (MONTH/DAY/YEAR):	

SUPPLEMENTAL UNIT PRICES

The following unit prices, to be filled out by bidders, shall be used for additions or deletions to the irrigation system due to field changes. Prices shall include said material and installation labor and necessary equipment costs complete in place, along with any supervision and delivery charges. Fitting prices shall be provided as a lump sum and shown as a percentage off of list price for future additions or deletions. Contractors are required to indicate the material quantities required for the complete irrigation system shown on the drawings and to bid the irrigation system as a lump sum, complete. Items with zero quantity shall be priced for field changes.

MATERIAL QUANTITIES AND UNIT PRICES

No.	Quantity	Description	Unit Price
1.	____	80' Full Circle Sprinkler, w/ACME swing joint	$_____/each
2.	____	80' Part Circle Sprinkler, w/ACME swing joint	$_____/each
3.	0	75' Full Circle Sprinkler, w/ACME swing joint	$_____/each
4.	0	75' Part Circle Sprinkler, w/ACME swing joint	$_____/each
5.	____	70' Full Circle Sprinkler, w/ACME swing joint	$_____/each
6.	____	70' Part Circle Sprinkler, w/ACME swing joint	$_____/each
7.	____	65' Full Circle Sprinkler, w/ACME swing joint	$_____/each
8.	____	65' Part Circle Sprinkler, w/ACME swing joint	$_____/each
9.	____	50' Full Circle Sprinkler, w/ACME swing joint	$_____/each
10.	____	50' Part Circle Sprinkler, w/ACME swing joint	$_____/each
11.	____	35' Full Circle Sprinkler, w/ACME swing joint	$_____/each
12.	____	35' Part Circle Sprinkler, w/ACME swing joint	$_____/each
13.	____	Toro LSM	$_____/each
14.	___	Rain Bird ICI+	$_____/each
15.	___	Toro Smart Hub	$_____/each
16.	____	Rain Bird Tipping Bucket Rain Gauge	$_____/each

MATERIAL QUANTITIES AND UNIT PRICES (continued)

No.	Quantity	Description	Unit Price
17.	____	Toro Rain Sensor	$_____/each
18.	____	Toro Sensor Kit	$_____/each
19.	____	Central Control Hardware/Computer/Software Package	$_____/each
20.	____	iPads	$_____/each
21.	____	Uninterruptable Power Source	$_____/each
22.	____	Zap Trap	$_____/each
23.	____	1 Inch Bronze Ball Valve	$_____/each
24.	____	1-Inch Bronze Wye Strainer	$_____/each
25.	____	2 Inch Bronze Gate Valve	$_____/each
26.	____	2 Inch Gate Valve Assembly	$_____/each
27.	____	3 Inch Gate Valve Assembly	$_____/each
28.	____	10 Inch Valve Box w/detection	$_____/each
29.	____	12 Inch Valve Box w/detection	$_____/each
30.	____	18 Inch Valve Box w/detection	$_____/each
31.	____	5-1/4 Inch Polyiron Valve Box	$_____/each
32.	____	3 Inch Extension for 10 Inch Valve Box	$_____/each
33.	____	6 Inch Extension for 12 Inch Valve Box	$_____/each
34.	____	6 Inch Extension for 18 Inch Valve Box	$_____/each
35.	____	Grounding Plate (4” x 96” x 0.06” w/#6 AWG wire)	$_____/each
36.	____	Grounding Plate (4” x 36” x 0.06” w/#10 AWG wire)	$_____/each
37.	____	Grounding Rod (5/8 Inch x 10 Foot)	$_____/each

MATERIAL QUANTITIES AND UNIT PRICES (continued)

No.	Quantity	Description	Unit Price
38.	____	Grounding Rod (5/8 Inch x 8 Foot)	$_____/each
39.	____	#6 AWG Bare, Solid Copper Wire	$_____/foot
40.	____	#10 AWG Bare, Solid Copper Wire	$_____/foot
41.	____	Cadweld Connector (GT1161G Plus)	$_____/each
42.	____	Cadweld Connector (PG11L Plus)	$_____/each
43.	____	50 lb. Bag PowerSet Material	$_____/each
44.	____	Rain Bird MGP-1 Grounding Plate	$_____/each
45.	____	Rain Bird MSP-1 Surge Pipe	$_____/each
46.	____	Rain Bird Integrated Control Surge Device	$_____/each
47.	____	Rain Bird IC-IN	$_____/each
48.	____	Toro Communication Line Surge Unit	$_____/each
49.	____	P7072D #14/#14 AWG Communication Cable	$_____/1000'
50.	____	P7072D #12/12 AWG Communication Cable	$_____/1000'
51.	____	3M DBR/Y-6 Wire Connector	$_____/each
52.	____	Antenna Surge Arrestor	$_____/each
53.	____	2 Inch Drain Assembly	$_____/each
54.	____	1 Inch PVC Swing Joint w/Brass Insert	$_____/each
55.	____	1 Inch PVC ACME Swing Joint	$_____/each
56.	____	1-1/4 Inch PVC ACME Swing Joint	$_____/each
57.	____	1-1/2 Inch PVC ACME Swing Joint	$_____/each
58.	____	1 Inch Quick Coupling Valve	$_____/each

MATERIAL QUANTITIES AND UNIT PRICES (continued)

No.	Quantity	Description	Unit Price
59.	____	1 Inch Acme Quick Coupling Key	$_____/each
60.	____	1 Inch, 6-Inch Long Key Extender	$_____/each
61.	____	1 Inch x 1 Inch Swivel Hose Ell	$_____/each
62.	____	1 Inch Air Vacuum/Release Valve Assembly	$_____/each
63.	Price	HDPE Electro-Fusion Saddles	$_____% off list
64.	Price	HDPE Molded Fittings (Attach List)	$_____% off list
65.	Price	HDPE Compression Fittings (Attach List)	$_____% off list
66.	Price	Mechanical Joint Fittings (Attach List)	$_____% off list
67.	Price	Schedule 80 Nipples (Attach List)	$_____% off list
68.	Price	Brass Nipples (Attach List)	$_____% off list
69.	Price	Brass Fittings (Attach List)	$_____% off list
70.	____	3 Inch MJ Gate Valve	$_____/each
71.	____	4 Inch MJ Gate Valve	$_____/each
72.	____	6 Inch MJ Gate Valve	$_____/each
73.	____	8 Inch MJ Gate Valve	$_____/each
74.	____	2 Inch DR13.5, 160 Psi, HDPE Pipe	$_____/foot
75.	____	3 Inch DR13.5, 160 Psi, HDPE Pipe	$_____/foot
76.	____	4 Inch DR13,5, 160 Psi, HDPE Pipe	$_____/foot
77.	____	6 Inch DR13.5, 160 Psi, HDPE Pipe	$_____/foot
78.	____	8 Inch DR13.5, 160 Psi, HDPE Pipe	$_____/foot
79.	____	10 Inch DR13.5, 160 Psi, HDPE Pipe	$_____/foot

MATERIAL QUANTITIES AND UNIT PRICES (continued)

No.	Quantity	Description	Unit Price
80.	____	6 Inch PVC, Class 200 Valve Sleeving Pipe	$_____/foot
81.	____	6 Inch PVC, Class 200 Sleeving Pipe	$_____/foot
82.	____	8 Inch PVC, Class 200 Sleeving Pipe	$_____/foot
83.	____	10 Inch PVC, Class 200 Sleeving Pipe	$_____/foot
84.	____	1 Inch PVC Sweep Elbow	$_____/each
85.	____	1-1/2 Inch PVC Sweep Elbow	$_____/each
86.	____	2 Inch PVC Sweep Elbow	$_____/each
87.	____	1 Inch PVC Electrical Conduit	$_____/foot
88.	____	1-1/2 Inch PVC Electrical Conduit	$_____/foot
89.	____	2 Inch PVC Electrical Conduit	$_____/foot
90.	____	4 Inch Detectable Grated Plastic Cover	$_____/each
91.	____	4 Inch ADS Drainage Pipe	$_____/foot
92.	____	2 Inch Pond Fill Assembly	$_____/each
93.	____	Identification Tags	$_____/each
94.	____	Set of Tools for Sprinklers	$_____/each
95.	____	5 Foot, 2 Inch Box Gate Valve Wrenches	$_____/each
96.	___	McElroy Pit Bull 14 Fusion Machine	$_____/each
97.	____	Other Spare Parts	$_____/lsum
98.		Pavement Cutting and Patching	$_____/sq ft
99.		Hammering, Rock Removal, Hauling, Bedding and Disposal	$_____/lf
100.		Rock Sawing including Teeth	$_____/lf

MATERIAL QUANTITIES AND UNIT PRICES (continued)

No.	Quantity	Description	Unit Price
101.		Deleterious Material Removal, Hauling and Disposal	$_____/cy
102.		Supply and Installation of Bedding Material (Deleterious Only)	$_____/cy
103.		Sod Replacement	$_____/sq yd
104.		Crew Supervisor	$_____/hour
105.		Laborer	$_____/hour
107.		Excavator w/operator	$_____/hour
108.		Trencher w/operator	$_____/hour

DIVISION "C"

THIS PAGE HAS BEEN INTENTIONAL OMITTED IN ATTEMPT TO KEEP RECORD OF A PLANHOLDERS LIST.

CONTRACT (BID FORM) AVAILABLE ONLY BY CONTACTING KYLE KASKY AT KASKY@CITYOFMENTOR.COM OR (440)974-5774

SECOND: The undersigned bidder acknowledges the receipt of the following Addenda:

Addendum Number.

1. _____ Dated _____

2. _____ Dated _____

3. _____ Dated _____

(If an individual, partnership, or non-incorporated organization.)

Signature of Bidder: _____

By: _____

Address of Bidder: _____

NAMES AND ADDRESSES OF FIRM MEMBERS:

_____

_____

_____

_____

(If a Corporation)

Signature of Bidder: _____

By: _____

Business Address: _____

Incorporated under the laws of the state of _____

President: _____

Secretary: _____

Treasurer: _____

DIVISION "D"

INSURANCE & BONDING

INSURANCE:

Black Brook Golf Course/The City of Mentor, its successors and assignees to be named as additional insured on Automobile and General Liability, including products/completed operations, insurance policies and a Certificate of Insurance.

The required Certificate of Insurance shall be in a form satisfactory to the Owner (most current version of ACORD 25 or approved equal). If the Contractor fails to procure and maintain any specified and/or required insurance, the Owner shall
have the right to procure and maintain the said insurance for and in the name of the Contractor and the Contractor shall pay the cost thereof and shall furnish all necessary information to make effective and maintain such insurance.

Certificates as furnished shall bear the policy numbers, the expiration date of the policy and the limit or limits of liability thereunder. The certificates shall be non-cancellable and non-amendable with respect to Black Brook Golf Course/The City of Mentor and such designees of The City of Mentor without thirty (30) days' prior notice to The City of Mentor.

Contractor and each sub-contractor shall, until the completion of the Contract, procure and maintain at their expense, the following insurance coverages in companies acceptable to The City of Mentor in the following MINIMUM value or greater value where required by laws and regulations:

I. Workers' Compensation
(Including coverage for Occupational Disease)

State:	Ohio Statutory Limits
Applicable Federal:	Statutory Limits

II. Employer's Liability $1,000,000

III. All Other Liabilities

1. Commercial General Liability
(Contractual Liability and Products/Completed Operations Coverage).
Include Explosion Collapse and Underground coverage.

General Aggregate	
(Other than Products/Completed Operations)	$2,000,000
Products/Completed Operations Aggregate Limit	$2,000,000
Personal and Advertising Injury	$1,000,000
Each Occurrence Limit	$2,000,000

2. Business Automobile Liability
(Including Coverage for Hired, Non-Owned Automobiles)

Combined Single Limit	$2,000,000

Above policies shall include Waiver of Subrogation in favor of Black Brook Golf Course/The City of Mentor and all additional insureds.

IV. Umbrella Liability
The limit of Contractor shall provide combined primary and excess limit liability in the amounts as follows:

Each Occurrence	$5,000,000
General Aggregate	$5,000,000

Each subcontract entered into by the Contractor shall impose the obligations of the Contractor hereunder, so far as the same are relevant to the work being performed by such Subcontractor. Without limiting the foregoing, the following shall be expressly incorporated in each subcontract.

The Contractor shall purchase and provide an "Owner's and Contractor's Protective Policy" with the Owner listed as the insured for the following limits:

Each Occurrence	$1,000,000
General Aggregate	$2,000,000

Contractor shall carry full Builders Risk or Installation Floater insurance for materials and equipment, including theft of materials. Said policies shall include the appropriate limits of special coverage insurance on materials delivered to the job site as the Contractor shall be liable for any loss or damage to said materials until installed and accepted by Black Brook Golf Course/The City of Mentor. Additionally, any loss or damage to materials invoiced, or to be installed, or completed work, unless caused by a willful act or omission by The City of Mentor shall be the responsibility of the Contractor to repair or replace. Although the materials shall be paid for by The City of Mentor after invoicing and acceptance, the burden of insurance, storage and security of the materials shall rest on the Contractor until final acceptance of the installation.

Contractor and each Subcontractor shall indemnify and hold harmless Black Brook Golf Course/The City of Mentor and the Owner's Representative. Contractor agrees to indemnify and save Black Brook Golf Course/The City of Mentor, its agents, officers and employees harmless for any and losses, claims, actions, costs, liabilities, expenses (including attorney fees), judgments, subrogation's or other damages resulting from injury to any person (including injury resulting in death),

or damage (including loss, loss of use or destruction) to property of any nature belonging to or in the custody of, any person, corporation, partnership, association or other entity, (including, but not limited to, the Contractor's employees, officers, agent, subcontractors, and others designated by Contractor to perform work or services in, about, or attendant to, the work and services under the terms of this Contract). The provisions of this paragraph will survive the completion of performance under this Contract. Contractor will not be held responsible for any losses, expenses, claims, subrogation's, actions, costs, judgments or other damages due to the sole willful misconduct of Black Brook Golf Course/The City of Mentor, its agents, officers or employees.

The City of Mentor shall have the right to review and approve the content of subcontracts entered into by the Contractor.

COMPLIANCE:

The failure of the Contractor to submit the required insurance certificates within 10 days or the time period required by the Bond, after the prescribed forms are requested, or within such extended period as The City of Mentor may allow in writing, based upon reasons determined sufficient solely by The City of Mentor shall constitute default and forfeiture of the Contract. The City of Mentor may award the Contract to any responsible Contractor of their choice. The defaulting Contractor shall have no claim against Black Brook Golf Course/The City of Mentor's agents, officers and employees and/or the Owner's Representative.

BONDING:

As security for faithful performance and payment of all obligations under the Contract, the Owner shall require, and the successful Bidder shall furnish either:

1. "Bid Guarantee and Contract Bond" (AKA "rollover bond") per O.R.C. sections 153.54 and 153.571.

2. Contract Bond per Ohio Revised Code Sections 153.54 and 1153.57, in the amount of 100% of the Contract Price.

3. The bond shall be underwritten by a Surety Company authorized to transact business in the State of Ohio having an Ohio agent and listed on the most current Department of the Treasury Circular 570, "Surety Companies Acceptable on Federal Bonds"

The contract bond shall cover correction of the work for the period stated in the specifications and the correction period shall start upon Final Acceptance of the entire project and final payment by Owner.

DIVISION "E"

SUPPLEMENTARY CONDITIONS

I. Contract format shall be as agreed between the Contractor and The City of Mentor.

II. Contractor shall not begin construction until the insurance requirements outlined in Section Insurance & Bonding have been approved by The City of Mentor's Representative. No Subcontractor shall begin construction until the subcontractor has supplied their insurance certificates and have been approved by The City of Mentor. Insurance approval shall not reduce or relieve the Contractor of his/her liabilities.

Contractor or any subcontractor shall perform work with labor, which will work harmoniously with other elements of labor involved in the construction of the project. Contractor shall ensure that employees, subcontractors, suppliers and visitors to the Project remain only in authorized areas. Contractor shall use his best efforts to ensure that employees, suppliers, and visitors do not negatively impact on any services being provided to or work being performed in or about Black Brook Golf Course.

Contractor shall use his best efforts to assure that labor employed by the Contractor to perform work on the site shall cooperate with other separate bidders, subcontractors, and suppliers performing work on the site, no matter by whom employed in furtherance of Black Brook Golf Course/The City of Mentor's interest.

III. Black Brook Golf Course/The City of Mentor expects Bidders to maintain safe and orderly conditions, appropriate appearance and labor harmony. Contractor shall adhere to laws and ordinances regarding hours of work, noise, odors and emissions.

Contractor shall comply with State of Ohio Covid 19- Guidelines.

Work shall be done in accordance with OSHA, EPA and other appropriate federal, state and local codes. Contractor shall comply with United States, Ohio and Mentor laws and ordinances regarding hazard communications and disposal of hazardous waste and shall protect, defend, indemnify and hold Black Brook Golf Course/The City of Mentor harmless from and against any and all loss, claims, liability or costs (including court costs and reasonable attorney's fees) incurred by reason of any actual or asserted failure of Contactor to comply with all applicable environmental laws, or the presence, handling, use or disposition in or from the premises of any hazardous materials. Contractor shall take particular care to comply with OSHA standards for hazard communication. Copies of Material Safety Data Sheets for hazardous materials brought on site shall be provided to the Owner's Representative.

Electrical work shall be in compliance with the current edition of the National Electric Code, NFPA, applicable Ohio and Mentor regulations and OSHA Standards.

Contractor shall be responsible for and protect his equipment and materials stored at the golf course against damage by fire, theft, vandalism or other causes until the Contract is complete and the installation accepted.

Contractor shall comply with federal, state and local laws regarding conditions of employment including the Immigration Reform Control Act (ICRA).

Contractor shall maintain and enforce a written substance abuse program containing rules and regulations that will provide reasonable protection to prevent damage, injury or loss to: (1) employees on the work and other persons who may be affected thereby, and (2) the work and material and equipment to be incorporated therein. Such program will provide for removal from the work site of any employee of the Contractor or any approved subcontractor who violates the rules and regulations.

Contractor shall take precautions necessary to prevent any offensive, intimidating or sexually suggestive behavior on the part of any employee of the Contractor and any approved subcontractors, taking particular care to protect Black Brook Golf Course's employees and invites from exposure to such behavior.

IV. Changes to the work, drawings, or specifications shall be as approved by The City of Mentor in writing. Change Orders shall be initiated by the Contractor, through an AIA Form G701, except rock.

Bidders shall study and compare the drawings and Project Documents and shall be responsible for discovering and reporting to the Owner's Representative any error, omission, inconsistency or other defect that should be apparent to a reasonably prudent Contractor. Owner's Representative will interpret, correct or otherwise clarify the Project Documents as necessary, and will make any interpretation, correction or clarification in writing and issue it as an addendum to Bidders.

Omission of any material from this specification is not interpreted to the effect that omitted material will not be furnished by the Contractor. Material, unless specifically indicated as being furnished by others, shall be furnished by the Contractor under the terms of any agreement.

Work undertaken by the Contractor containing possible errors or conflicts without or before a written interpretation or instruction by The City of Mentor is done so at the Bidders own risk.

V. Parking is not allowed near the Clubhouse, in handicapped or fire access lanes, or any private ways in or surrounding the property. Vehicles so parked may be towed at the expense of the Contractor. Coordinate parking and staging requirements with the Owner's Representative.

VI. Contractor shall be aware that the project being bid is an existing, fully functioning public golf course. The course will remain open during construction and the aesthetic features of

the course shall be maintained. Keeping this in mind, the successful Contractor will be required to install the irrigation system under the following requirements:

1. Open holes and excavations shall be marked and protected on a daily basis to prevent players, the public and staff from entering excavated areas. Protection will include barriers and plywood covers over excavations and other necessary procedures to protect the players, guests and maintenance personnel from the danger of construction activities.

2. Entire site shall be left in a clean and safe condition at the end of each work day. "Clean and Safe" will be at the discretion of the Owner's Representative. Contractor shall appoint a supervisor who shall be responsible for safety measures, as well as for compliance with applicable governmental laws, ordinances, rules and regulations such as, for example, "OSHA" and "Right to Know" legislation and local ordinances.

3. Necessary building access shall be arranged 24 hours in advance with the Owner's Representative.

4. Work shall be restricted to 7:00 am to 6:00 pm. Coordinate with the Owner's Representative. No work shall be allowed on Sundays or Holidays.

5. Order of work will be as agreed upon with the Owner's Representative, golf course maintenance staff and Contractor. The resulting agreement shall become the basis for the contract master project schedule.

6. Contractors, employees and visitors to the site are expected to maintain an appropriate appearance while working on the site. Shirts shall be worn. The Owner's Representative shall strictly enforce this provision.

7. No equipment or personnel will be available for use from Black Brook Golf Course including, but not limited to; mechanics, utility vehicles, loaders, backhoes, golf carts, etc.

8. Plywood for under equipment tires shall be available to be used over turf areas when wet conditions are prevalent, sensitive areas such as greens are being installed and where the possibility of rutting can take place. Plywood shall be supplied by the Contractor and used whenever fairways or approaches are being crossed. Plywood shall also be used where directed by the Owner's Representative.

VII. Contractor shall stake or mark out the locations of sprinklers. Contractor shall mark valves, mainline and wire paths prior to starting installation for approval by the Owner's Representative. In the event, there are discrepancies from the work shown on the drawings, the Contractor shall verify the dimensions with the Owner's Representative before work may begin in that area. Contractor shall supply tapes, new flags and unopened paint and have available four persons for use during staking.

As staked sprinkler drawings will not be provided by the City of Mentor. If desired, they shall be the responsibility of the Contractor to draw up.

Routing of the pipe and wire and locations of sprinklers are diagrammatic and the Contractor will be expected to make field adjustments. Black Brook Golf Course/The City of Mentor reserves the right to make pipe and/or wire routing changes from those shown in the drawings in cases where ledge, boulders or other obstacles impede the path. Minor changes of this nature shall not affect the cost or time limits of the work.

It is the intent of the drawings to keep new mainline pipe and valves for fairways, tees and greens outside of the cutting area. Valve boxes should be located to the back, back left or back right of greens, where the supply line to the greens is indicated on the drawings. Valve boxes shall not be located at the golfer's entrance/exit walking path to the greens or tees. Pipe shall not be run through bunkers or tees and an effort should be made to keep sprinklers approximately five (5) feet from the putting surface. No tee sprinklers shall be located on the cut surface of the tee. No green or tee sprinklers shall be installed on the green or tee slope. No valve boxes shall be located within the fairway cut or in the greens approach area.

VIII. Work on a hole shall be 95% complete (mainline installation or lateral excavation or pulling, automation and adjustment of sprinklers) before moving on to the next scheduled hole. Installed sprinklers shall be wired and automated before moving on to the next hole. This restriction will be strictly enforced by the Owner's Representative. This restriction shall apply at all times.

IX. Ledge rock, shale, stones, organic matter or trash not suitable for use as backfill shall be dug and hauled to an accessible dump site on the course. Determination of unusable backfill material shall be made by the Contractor and the Owner's Representative.

Offsite replacement gravel shall be supplied by the Contractor in the quantities required. Bedding material, if required, shall be supplied by the Contractor per unit prices for hammering and deleterious material excavation only.

X. As soon as the Contractor begins work, the Contractor shall establish a daily work log/report. The log is to be completed each day and signed by the Contractor and the Owner's Representative or his authorized representative. The log shall minimally note the day's weather, the number of workers on site and rock quantities for the Contractor that day. The log will be the basis of payment for work complete. Any differences between the Contractor and the Owner's Representative or his representative regarding work completed should be noted on the log at the time of signing.

XI. Contractor shall be responsible for damage to underground utilities of which they are aware or should be aware, including, but not limited to; gas, water, electricity, cable, telephone, under-drains and drains. The Contractor shall have utilities marked, both private and public. Damaged drainage lines that are not marked shall be repaired by Black Brook Golf

Course. In these instances, Contractor shall be responsible for marking and reporting the location of the damaged drainage line for repair by Black Brook Golf Course.

Contractor shall be responsible for notifying each utility of the proposed work and for coordinating the marking and location of utilities in the field prior to any excavation. Black Brook Golf Course/The City of Mentor shall provide the successful Contractor and have available for review during the bid process a set of drawings with existing information and records of the location of known irrigation equipment to the extent to which it is available. However, Black Brook Golf Course/The City of Mentor will not be responsible for nor does Black Brook Golf Course/The City of Mentor guarantee the accuracy or correctness of said information and records. Utilities, both public and private, will need to be located in the field. Contractor shall be responsible for toning and locating existing wires for which there is an origination or termination point, but no routing. Contractor shall be responsible for contacting Ohio 811 and having the site marked. A copy of the Ohio 811 registration number shall be provided to the Owner's Representative before any excavation work may begin.

XII. Contractor shall keep the existing irrigation system operational from March 15th to November 25th, of each year, weather permitting and as necessary to meet a water to greens requirement of March 13th, of each year.

XIII. Contractor shall not assign or subcontract any part of the work without the expressed written approval of The City of Mentor prior to the start of said work to be subcontracted. Acceptance of a Subcontractor does not relieve the Contractor of his responsibilities under the agreement.

XIV. Contractor shall provide minimum three (3) 40-foot storage trailers on site for storage of materials other than pipe. Location of trailers shall be at the irrigation staging area in the parking lot as indicated on the drawings. The only materials that are accepted to be stored outside are; pipe, valve boxes and mainline gate valves. Other materials shall be stored in trailers including prefabricated sprinkler swing joints, quick coupler and lateral isolation valve assemblies.

XV. Materials, except pipe, shall be delivered in a covered and contained truck to protect materials from weather. Failure to deliver materials in a protected environment shall result in rejection of the materials by the Owner's Representative.

Black Brook Golf Course shall not be responsible for inventorying or off-loading any materials to be used in the irrigation system installation. Acceptance of material shall be the responsibility of the Owner's Representative.

XVI. Contractor shall be responsible for providing a "porta potty" for use by their employees for the duration of the project. Porta potty shall be cleaned on a regularly scheduled basis not to exceed 14 days.

XVII. Contractor shall be responsible for providing a dumpster of sufficient size to store and dispose of the refuge generated by their work. The dumpster area shall be kept clean and the dumpster shall be emptied on an as needed basis or as determined by the Owner's Representative.

XVIII. Contractor will be expected to conform to any Ohio DEP or City of Mentor Order of Conditions for the project.

DIVISION "F"

IRRIGATION SYSTEM
TECHNICAL SPECIFICATIONS

PART 1 - GENERAL

1.01 RELATED DOCUMENTS

A. CONTRACT GENERAL and SUPPLEMENTARY CONDITIONS apply to the work of this Division, as well as the drawings.

1.02 DESCRIPTION OF WORK

A. Work to be done includes furnishing labor, materials, equipment and services required to complete the irrigation work indicated on the drawings, as specified herein, or both.

B. This work shall include furnishing and installing intake, sprinklers, pond fills, LSMs/ICM's, quick coupling valves, valve access boxes, computers, electric wire, HDPE pipe and fittings, etc., as required for a complete golf course irrigation system as shown on the drawings, called for in these specifications or as may be required for proper operation of the system.

C. Materials to be incorporated in this system shall be new and without flaws or defects and of quality and performance as specified and meeting the requirements of the system. Material overages at the completion of the installation are the property of the Contractor.

D. Electrical work within the irrigation system is the responsibility of the Contractor.

E. Proposed project allows for $600,000 per year until the project is completed.
- Bidding will include how much Linear ft of pipe can be laid for the allotted $600,000.

F. Must tie in new pump station, while keeping the system functional

G. Contractor must specify if they will be going hole by hole or spider out from new pump station.

H. Provide training to staff in HDPE installation and fusion, along with tool to perform any fixes that may be necessary in the future.

1.03 SCOPE

A. Irrigation system shown on the drawings and described within these specifications represents a multiple row, 2-wire, central computer-controlled golf course irrigation system supplied water from a new pump station.

B. Applicable requirements of accepted Standards and Codes shall apply to the Work of this Section and shall be so labeled or listed:

1. American Society for Testing & Materials (ASTM)
2. National Standard Plumbing Code (NSPC)
3. National Electric Code (NEC)
4. National Sanitary Foundation (NSF)
5 American Society of Agricultural and Biological Engineers (ASABE)
6. Institute for Electrical and Electronic Engineers (IEEE)
7. Underwriters Laboratories, Inc.(UL)
8. Occupational Safety and Health Administration (OSHA)
9. American Society of Owner's Representatives (ASIC)

1.04 PERMITS, LICENSES AND INSPECTIONS

A. Obtain and pay for permits, inspections and licenses required for the execution of work under this Division.

B. Furnish copies of Permits and Approval Notices to The City of Mentor prior to requesting initial payment.

C. Post, monitor, and maintain permits as required.

D. Any required environmental permits shall be obtained by The City of Mentor and complied with by Contractor.

1.05 CONTRACTOR QUALIFICATIONS

A. Installer: A firm with at least five (5) years' experience in installation of golf course irrigation systems on existing golf courses with at least five (5) projects of similar size (minimum 18 holes), scope (complete systems) and dollar volume ($2,000,000 plus) in the last three years on established turf (not new construction), which meets the criteria required by this specification and which is acceptable to The City of Mentor.

B. References: Contractor shall supply a minimum of five (5) references for irrigation work of this type (two-wire) with their Bid Form including names and phone numbers of the Golf Course Manager and Superintendent, the type of equipment

installed, the year which it was installed, cost and whether the course was new or existing.

C. Foreman: Installation foreman/supervisor shall have demonstrated experience with installation of the selected Rain Bird or Toro equipment on an existing golf course. Contractor shall submit a Resume of such experience with their Bid Form. Contractor shall make every attempt to maintain the same foreman for the duration of the irrigation system installation. Foreman shall represent the Contractor, and directions given to him in writing shall be as binding as if given to the Contractor. There shall be no middleman. Contractor's foreman shall supervise construction and communicate with the Owner's Representative directly including approval of change orders and materials.

D. Contractor shall appoint a job foreman for components of the work to communicate with the Owner's Representative. Separate foreman for mainline, laterals and controls will not be acceptable.

E. Contractor shall have on site at least two trained and certified "electrical" persons trained and certified by the wire manufacturer, Paige Electric certification program or approved equal. Those individuals shall be responsible for the installation of electrical connections and grounding installations on the project.

F. Contractor shall sufficiently staff the project. Project pace will be tracked and if insufficient personnel or on site, the Contractor shall adhere to the direction of the Owner's Representative to increase staff.

G. Contractor must have 15-20 years irrigation experience and be a CERTIFIED HDPE INSTALLER

H. Contractor must have knowledge of all Toro/Rainbird irrigation heads

1.06 TESTS

A. Observation: Equipment supplier and the Owner's Representative shall be on site at various times to ensure the system is being installed according to the specifications and manufacturer's requirements.

B. Operational Test: After completion of the system, test operation of the entire system and adjust sprinklers as directed by the Owner's Representative. Demonstrate to the Owner's Representative that proposed irrigated areas are being covered, and that control system equipment is operating as required.

C. Test individual installations done (pump station remaining operational)

1.07 SUBMITTALS

A. Contractor shall maintain schematic Record Drawings of the system as the project proceeds. Record Drawings shall specify type sprinkler and nozzle for each sprinkler along with the LSM/ICM code on which it operates. Contractor shall submit a complete to date Record Drawing to the Owner's Representative when monthly payment vouchers are submitted. Isolation valves, quick coupling valves, wire splices and air vacuum/release valves shall show measured distances from two permanent locations in a triangular pattern. Wire and pipe routing shall be shown with distance measurements every 250 feet. Mainline fitting location and size shall also be identified. A final reproducible GPS Record Drawing of the installation shall be given to the Owner's Representative upon completion of the project for approval that includes sprinkler tags – not LSM numbers.

B. Contractor in conjunction with the supplier shall provide, within a minimum of fourteen (14) days before materials are ordered, electronic copies of product specification sheets on proposed equipment to be installed to the Owner's Representative. These submittals shall include, but not be limited to:

1. Fairway Sprinklers
2. Tee and Green Sprinklers
3. Quick Coupling Valves
4. Quick Coupler Swing Joints
5. PVC Swing Joints
6. Sprinkler Supports
7. HDPE Pipe and Fittings
8. Communication Cable
9. Valve Boxes
10. Materials/methods of waterproofing electrical connections below ground
11. Materials/methods of lightning protection
12. Isolation Valves (Ball, Mainline and Lateral)
13. Air Vacuum/Release Valves
14. Drain Valves
15. Computer Hardware
16. Computer Software
17. LSMs/ICM's
18. ICI+/Smart Hub
19. Lightning Protection System
20. Rain Gauges/Sensors
21. iPads
22. Pond Fills
23. Miscellaneous Materials

C. Submittals shall be complete and shall indicate model numbers, flow rates, electrical characteristics, valve sizes, pressures, and optional features provided. Submittals which are not properly "marked-up" shall be returned without action.

D. Maintenance and Operating Instruction Manuals - minimum of two (2) complete manuals - shall be furnished to the Owner's Representative at the completion of the project. These manuals shall be in the form of 3-ring binders and each shall contain a complete set of "Approved" Product Submittals as well as equipment Operating and Maintenance Manuals, warranty statements and the procedure for starting up and winterizing the system.

1.08 DELIVERY, STORAGE AND HANDLING

A. Store and handle materials in compliance with manufacturer's instructions and recommendations. Protect materials from damage. On-site storage is available at the irrigation staging area in the Contractor provided trailers. Coordinate with the Owner's Representative.

B. Approval of materials shall be the responsibility of the Owner's Representative.

1.09 GUARANTEE

A. Contractor shall obtain, in Black Brook Golf Course's name, the standard written manufacturer's guarantee of materials furnished under this Division where such guarantees are offered in the manufacturer's published product data. These guarantees shall be in addition to, and not in lieu of, other liabilities, which the Contractor may have by law and shall commence with the date of acceptance by Black Brook Golf Course/The City of Mentor

D. GSP/NSN Service Contract shall commence on the date of acceptance by Black Brook Golf Course/The City of Mentor.

E. Contractor shall warranty the entire irrigation system material and installation for a period of one (1) year (Alternate: 2 years) from date of acceptance by Black Brook Golf Course/City of Mentor.

D. Black Brook Golf Course shall maintain the system in working order during the warranty period performing necessary minor adjustments and maintenance including grass mowing/trimming and repairs due to damage during regular ground maintenance or vandalism as outlined in the "Acceptance of Operation" section.

1.10 COORDINATION

A. Contractor shall coordinate his work closely with the Owner's Representative and the golf course maintenance staff to avoid misunderstandings and to help lessen the

impact of construction on the course. Contractor shall also closely coordinate their work with their approved subcontractors and the chosen materials supplier.

B. Contractor shall minimally schedule a weekly meeting with the Owner's Representative to review the progress of the irrigation system installation.

PART 2 - PRODUCTS

2.01 GENERAL

A. Contractor shall use the materials specified unless the term "or approved equal" applies. It is the intent of the specifications and The City of Mentor to have irrigation control equipment (i.e., sprinklers, valves and control systems manufactured by one company (Rain Bird, Toro or equal) providing the material meets the specifications. This equipment shall include:

1. Sprinklers
2. Electric Valves
3. LSM's/ICM's
4. Computer Software and Interfaces
5. Rain Gauges/Sensors

B. For warranty purposes, irrigation products shall be supplied from the local authorized distributor of those products.

C. Provide manufacturers' products called for "or approved equal" in which case Contractor may submit a substitution to the Owner's Representative for approval. Certain manufacturer's names and model numbers are used throughout these specifications to denote a standard. Alternate manufacturer's products are acceptable when products of equal or better quality and performance are submitted and approved as outlined below. Alternative products shall be equal to, or better, to qualify as an "or approved equal" product.

D. For each item proposed as equal, submit a request, which includes:

1. Drawings and samples as appropriate.
2. Comparison of the qualities of the proposed item with that specified.
3. Changes required in other elements of the work because of the substitution.
4. Name, address and telephone number of vendor.
5. Manufacturer's literature regarding installation, operation and maintenance.

E. A request for approval constitutes a representation that the supplier:

1. Has investigated the proposed items, products, materials, etc. and has determined that it is equal or superior to that specified.
2. Will provide at least the same warranties for the proposed item as for the item specified.
3. Has determined that the proposed item is compatible with interfacing items.
4. Will coordinate the installation of the approved item and make changes required in other elements of the work because of the substitution.

2.02 PVC SLEEVING PIPE

A. PVC sleeving pipe shall be Class 200, SDR 21 gasketed joint PVC, ASTM No. D1784, NSF-pw as manufactured by Ipex, JM Eagle or National as indicated on the drawings.

2.03 HIGH DENSITY POLYETHYLENE PIPE

A. Pipe for laterals, 1-1/2 inch to 3 inch shall be HDPE IPS polyethylene pipe; Flying W, ISCO, JM Eagle, USPoly or pre-approved equal, SDR 13.5, PE 4710, 160 psi rated, ASTM 3350. Pipe shall also meet the requirements of ASTM F714, D3261 and D3350. Polyethylene pipe shall not be furnished in lengths more than 50 feet. Coiled pipe shall not be accepted without a straightener on site.

B. Mainline HDPE pipe shall be ISCO, Flying W, JM Eagle, USPoly or pre-approved equal, SDR 13.5, PE 4710, 160 psi rated, ASTM 3350. Pipe shall also meet the requirements of ASTM F714, D3261 and D3350. Polyethylene pipe shall not be furnished in lengths more than 40 feet.

C. HDPE pipe shall be joined by butt fusion method using personnel experienced in the procedure.

2.04 HDPE IRRIGATION FITTINGS

A. Except for threaded fittings at fairway, green and tee taps, drain and air release valves and service tees for swing joints, other connections shall be made with fused molded HDPE or Philmac or compression fittings.

B. HDPE molded fittings shall be DR11 meeting the requirements of ASTM D3261, and pressure rated for a minimum of 200 PSI, including 2-inch and 3-inch pipe. Full size tees shall be used, and if reduction is required, concentric reducer(s) shall be fused to the tee.

C. No fabricated fittings are allowed.

D. Side fusion for sprinkler and lateral line connections shall not be allowed.

E. For the connection from the lateral to mainline at fairway, green and tee laterals, Harrington Company electro-fusion saddle x male swivel stainless-steel lateral isolation valve assemblies shall be used as shown on the details. Where quick couplers are installed on the lateral at the same location, 1-inch threaded taps shall be included in the valve assemblies as shown on the details.

F. Connection to swing joints from 2 inch and 3-inch lateral pipe shall be made with Philmac compression fittings. Saddles shall not be allowed.

G. Molded fittings shall have inside and outside diameters machined to match the pipe inside and outside diameters.

H. For connection to the pump system discharge. Contractor shall connect 10-inch HDPE mainline pipe and provide proper restraint. Pump station shall not be used as a thrust block.

2.05 BRASS FITTINGS

A. Brass nipples and fittings shall be used for quick coupler keys. Brass nipples shall be cast conforming to ASA B16.15, U.S. manufactured of red brass. Threads shall conform to ASA B2.1.

2.06 SPRINKLERS

A. 80' FULL CIRCLE VIH SPRINKLER (TYPE "A" and "B") - The full circle sprinkler shall be a lubricated gear drive rotor capable of covering an 85-foot radius at a base pressure of 80 psi and a discharge rate of 38.4-50.0 gpm. Rotation through 360 degrees shall be four minutes or less for the full-circle sprinkler. The internal assembly shall be retained in the case by a plastic snap ring. The pop-up height shall be 2.25 or 3.25 inches. The retract spring shall be of stainless steel and of sufficient force for positive pop-down. The nozzle shall be tested per ASABE S398.1. The rotor body shall be molded of engineering grade plastic and shall have a double-wall construction female ACME bottom inlet. The sprinkler shall have a solenoid actuated normally closed valve in the base of the case. The rotor shall have a pressure regulator. The case shall have a 1.25 or 1.5-inch ACME threaded inlet. The sprinkler shall be as manufactured by Rain Bird A952-IC-80-52 (Orange) or Toro INF55-588-66 (Red).

B. 75' FULL CIRCLE VIH SPRINKLER - The full circle sprinkler shall be a lubricated gear drive rotor capable of covering an 79–80-foot radius at a base pressure of 80 psi and a discharge rate of 31.6-43.1 gpm. Rotation through 360 degrees shall be four minutes or less for the full-circle sprinkler. The internal assembly shall be retained in the case by a plastic snap ring. The pop-up height shall be 2.25 or 3.25 inches. The retract spring shall be of stainless steel and of sufficient force for positive pop-down. The nozzle shall be tested per ASABE

S398.1. The rotor body shall be molded of engineering grade plastic and shall have a double-wall construction female ACME bottom inlet. The sprinkler shall have a solenoid actuated normally closed valve in the base of the case. The rotor shall have a pressure regulator. The case shall have a 1.25 or 1.5-inch ACME threaded inlet. The sprinkler shall be as manufactured by Rain Bird A952-IC-80-48 (Yellow) or Toro INF55-568-66 (Gray).

C. 70' FULL/PART CIRCLE VIH SPRINKLER (TYPE "D" and "E") - The full/part circle sprinkler shall be a lubricated gear drive rotor capable of covering a 75-76-foot radius at a base pressure of 80 psi and a discharge rate of 33.9–39.7 gpm. Rotation through 360 degrees shall be four minutes or less for the full-circle sprinkler. The internal assembly shall be retained in the case by a plastic snap ring. The pop-up height shall be 2.25 or 3.25 inches. The retract spring shall be of stainless steel and of sufficient force for positive pop-down. The nozzle shall be tested per ASABE S398.1. The rotor body shall be molded of engineering grade plastic and shall have a double-wall construction female ACME bottom inlet. The sprinkler shall have a solenoid actuated normally closed valve in the base of the case. The rotor shall have a pressure regulator. The case shall have a 1.25 or 1.5-inch ACME threaded inlet. The sprinkler shall be as manufactured by Rain Bird A752-IC-80-44 (Green) or Toro INF55-558-66 (Green).

D. 65' FULL/PART CIRCLE VIH SPRINKLER (TYPE "F" and "G") - The full/part circle sprinkler shall be a lubricated gear drive rotor capable of covering a 70-71-foot radius at a base pressure of 80 psi and a discharge rate of 28.3-31.1 gallons per minute. Rotation through 360 degrees shall be four minutes or less for the full-circle setting. The internal assembly shall be retained in the case by a plastic snap ring. The pop-up height shall be 2.6 or 3.25 inches. The retract spring shall be of stainless steel and of sufficient force for positive pop-down. The nozzle shall be tested per ASABE S398.1. The rotor body shall be molded of engineering grade plastic and shall have a double-wall construction female ACME bottom inlet. The sprinkler shall have a solenoid actuated normally closed valve in the base of the case. The rotor shall have a pressure regulator. The case shall have a 1.0 inch or 1.25-inch ACME threaded inlet. The sprinkler shall be as manufactured by Rain Bird A752-IC-80-36 (Yellow) or Toro INF35-348-66 (Orange).

E. 50' FULL/PART CIRCLE VIH SPRINKLER (TYPE "H" and "I") – The full/part circle sprinkler shall be a lubricated gear drive rotor capable of covering a 57-59 foot radius at a base pressure of 50 psi and a discharge rate of 16.9 to 17.3 gallons per minute. Rotation through 360 degrees shall be four minutes or less for the full-circle setting. The internal assembly shall be retained in the case by a plastic snap ring. The pop-up height shall be 2.6 or 3.25 inches. The retract spring shall be of stainless steel and of sufficient force for positive pop-down. The nozzle shall be tested per ASABE S398.1. The rotor body shall be molded of engineering grade plastic and shall have a double-wall construction female ACME bottom inlet. The sprinkler shall have a solenoid actuated normally closed valve in the base of the

case. The rotor shall have a pressure regulator. The case shall have a 1.0 or 1.25-inch ACME threaded inlet. The sprinkler shall be as manufactured by Rain Bird A752-IC-50-28 (White) or Toro INF35-318-66 (Yellow).

F. 35' FULL/PART CIRCLE VIH SPRINKLER (TYPE "M") – The full/part circle sprinkler shall be a lubricated gear drive rotor capable of covering a 41-43 foot radius at a base pressure of 50 psi and a discharge rate of 8.2 to 8.8 gallons per minute. Rotation through 360 degrees shall be four minutes or less for the full-circle setting. The internal assembly shall be retained in the case by a plastic snap ring. The pop-up height shall be 2.6 or 3.25 inches. The retract spring shall be of stainless steel and of sufficient force for positive pop-down. The nozzle shall be tested per ASABE S398.1. The rotor body shall be molded of engineering grade plastic and shall have a double-wall construction female ACME bottom inlet. The sprinkler shall have a solenoid actuated normally closed valve in the base of the case. The rotor shall have a pressure regulator. The case shall have a 1.0 or 1.25-inch ACME threaded inlet. The sprinkler shall be as manufactured by Rain Bird A752-IC-50-22 (Red) or Toro INF35-305-66 (White).

G. Each Rain Bird VIH sprinkler shall include an Integrated Control ICM to actuate the sprinkler. ICM shall be solid-state electronics and epoxy potted in a sturdy plastic case suitable for direct burial. ICM shall be installed directly on the solenoid mounting threads of the valve-in-head sprinkler. Each ICM shall be factory set with an address and bar code permanently and prominently marked on the ICM case. A removable bar code label shall be attached to the permanent label to facilitate easy recording of ICM addresses. The ICM unit shall have individual cable leads of 24 inches. ICM units shall be capable of two-way real-time communication with the ICI+ and central computer on a sub-second communication basis. Data transfer between the ICM and central control system shall include critical operational status, system diagnostics and voltage information at each unit. Each ICM shall incorporate internal multi-stage surge protection on each cable leg to include varistors, diodes and inductor trace management. These surge devices shall be rated for 20kV and 10 kA.

H. Each Toro VIH sprinkler shall be equipped with a DC latching solenoid and Lynx Smart Module (LSM). Activation of the solenoid shall be through a 1 station Toro LSM incorporated on or in the sprinkler case. Data transfer between the LSM and central control system shall include critical operational status, system diagnostics and voltage information at each unit. Each LSM shall incorporate internal multi-stage surge protection on each cable leg to include varistors, diodes and inductor trace management.

I. Valve-in-head sprinklers shall be capable of receiving a yardage marker, and have ACME threaded inlets.

2.07 ELECTRIC CONTROL VALVES (PRESSURE REGULATING)

A. Electric control valves with pressure regulation for pond fills shall be remote control, diaphragm type, plastic (Rain Bird), brass (Toro), contamination proof valves with flow control. Valves to be capable of manual operation with adjustable pressure regulator for golf control system valves. Pressure rating shall be minimum 200 psi. Rain Bird PESB-PRS-SIC or Toro 220G.

B. Each Rain Bird 2-wire electric valve shall include an Integrated Control Module (ICM) to actuate the sprinkler. ICM shall be solid-state electronics and epoxy potted in a sturdy plastic case suitable for direct burial. ICM shall be installed directly on the solenoid mounting threads of the valve. Each ICM shall be factory set with an address and bar code permanently and prominently marked on the ICM case. A removable bar code label shall be attached to the permanent label to facilitate easy recording of ICM addresses. The ICM unit shall have individual cable leads of 24 inches. ICM units shall be capable of two-way real-time communication with the ICI+ and central computer on a sub-second communication basis. Data transfer between the ICM and central control system shall include critical operational status, system diagnostics and voltage information at each unit. Each ICM shall incorporate internal multi-stage surge protection on each cable leg to include varistors, diodes and inductor trace management. These surge devices shall be rated for 20kV and 10 kA.

C. Each 2-wire electric valve on the Toro system shall be equipped with a Toro DC latching solenoid with Toro LSM. Activation of the solenoid shall be through a 1 station LSM. Data transfer between the LSM and central control system shall include critical operational status, system diagnostics and voltage information at each unit. Each LSM shall incorporate internal multi-stage surge protection on each cable leg to include varistors, diodes and inductor trace management.

2.08 TORO LSMS

A. LSMs shall be epoxy sealed for complete waterproofing. Each LSM shall have built-in surge protection as an integral part of the LSM. LSM shall have two colored wires for the connection into the two-wire path and two wires for the connection to the valve latching solenoid. Each LSM shall be clearly marked with a code indicating the code that it has been set to respond to. Each LSM shall operate one solenoid.

2.09 VALVE BOXES

A. Valve boxes shall be manufactured from unformed resin with a tensile strength of 3,100-5,500 psi conforming to ASTM D638. Valve box bodies shall be green or black in color. Covers shall be colored as indicated.

B. Valve boxes for mainline isolation gate valves shall be 5-1/4-inch round valve

boxes with poly-iron (detectable) sleeves. Top piece shall be 15-1/2 inches long and bottom piece 24 inches. Top shall turn on bottom section to allow for adjustment to grade. Boxes to be as manufactured by Highline Products. "T" handle wrench shall fit well inside of box.

C. Valve boxes for live quick coupling valves cable splices, and manual drains shall be 10-inch round valve boxes, T-top lids with detectable disks as manufactured by NDS Pro-spec Series. Communication cable splices shall have black lids.

D. Valve boxes for surge arrestors with isolation valves shall be 10-inch round valve boxes, gray T-top lids with detectable disks as manufactured by NDS Pro-spec Series.

E. Valve boxes for fairway isolation laterals and individual sprinkler isolation valves shall be 6-inch PVC sleeve with 10-inch round valve boxes with T-top lids as manufactured by NDS Pro-spec Series with detectable disk.

F. Valve boxes for pond fills and air vacuum/release valves shall be 13-inch x 24-inch valve box. Jumbo valve boxes shall be as manufactured by NDS Pro-spec Series with T-top lids and detectable disk. Drill thirty-two (32), 3/8-inch holes in air/vacuum release valve box covers for air passage.

G. Valve box extensions shall be provided and installed as required for proper box depth. Valve box extensions shall be made by the same manufacturer as the box.

H. Valve covers for ground rods and plates shall be 4-inch, green grated covers with detection consisting of a #10 washer and screw installed on the bottom side of the cover. Cover shall be installed on a 6 inch or 30-inch length of 4-inch perforated drainage pipe as manufactured by ADS or NDS.

I. Valve box cover colors shall be as follows:

Communication Cable Splices	Black
Lateral Isolation w/Surge Arrestor	Gray
Lateral Isolation	Green
Quick Couplers	Brown
Mainline Isolation	Black
Drains	Purple
A/R	Black
Pond Fills	Black
Grounding	Green

J. Detection for valve boxes shall consist minimally of a #10 stainless steel washer and screw installed on the underside of the valve box cover. **Detection shall be provided by the manufacturer where applicable. Field applied detection shall not be accepted or allowed except for covers not provided with detection from**

the manufacturer. Detection shall be installed before the valve box is installed out on the golf course.

2.10 SURGE PROTECTION EQUIPMENT

A. At the central equipment location, furnish and install a Sola S3700 combination voltage stabilizer and uninterruptible power source unit. This unit shall have a rated output of 700 VA and 450 Watts. It shall be suitable for 50/60 HZ operation with input power of 120 VAC. The unit shall operate in the AC mode from 90 VAC input up to 147 VAC input regulating the output voltage within proper limits. The unit shall have a boost capability of +23%. The unit shall transfer to the battery mode at any input voltage less than 90 VAC or greater than 147 VAC. Typical transfer time shall be in the 2-millisecond range. In the battery mode, the output shall be a true sine wave form. Output voltage regulation shall be + or - 5%. Frequency regulation shall + or - 0.1 HZ. Battery back-up shall have a minimum time of approximately 18 minutes at half load capacity City. Unit shall be equipped with attractive painted enamel metal housing and shall have four (4) NEMA 5-15P electrical receptacles. The computer and the Smart Hubs unit shall be plugged into this unit. The monitor, printer and any other central equipment shall not be plugged into this unit, but directly into another source of 120 VAC power in the form of a power strip provided by the Contractor with surge protection rated at a minimum of 500 joules.

B. The electrical circuit at the main electrical panel, that will be used to supply power to the central equipment, shall have a model Z-2 zap trap power filter surge arrestor furnished and installed on it as manufactured by Tytewadd Power Filters, Springfield, Missouri or approved equal. The zap trap surge arrestor shall be installed in the main electrical panel and wired into the circuit, supplying the 120-volt power to the central control equipment. The zap trap shall be installed according to the manufacturer's installation instructions and shall be grounded to the grounding buss of the main electrical panel.

The zap trap power filter shall meet or exceed the following electrical characteristics:

1. 120-volt, 1 phase, 100-amp load capacity.
2. Size: 15/16-inch diameter x 3 inches long.
3. Incoming voltage clamp level of 130 volts.
4. 1.5 nanosecond response time.
5. 15,000 amps discharge current capacity, 8 x 20 us pulse time.
6. Multiple strike capability.
7. Self-extinguishing.
8. Arrestor faults to a dead short condition opening circuit breaker or electrical power circuit.

C. Polyphaser Model 1S-1E50LN-CI coaxial cable surge arrestor shall be installed on any antenna.

D. Surge Protection, Grounding and installation of equipment here before specified, shall be installed in strict compliance with the recommendations and information given in the Rain Bird or Toro Installation Manual for Surge Protection, Wiring and Proper Grounding Requirements for Computer Control Systems.

2.11 CENTRAL CONTROL SOFTWARE

A. System shall be capable of integrating with an on-site Weather Station, for the purpose of monitoring daily weather conditions and calculating a daily evapotranspiration (ET) value. This data can be automatically retrieved by the computer, at some predetermined time and an evapotranspiration (ET) value then calculated from this data. The entire system or any portion of the system shall then be possible to automatically be adjusted, as to station operating time, according to this ET value. In this way, only the amount of water that was actually used in the past 24 hours shall be replaced. The software shall also include a smart weather LSM that allows for user defined reactions to sensor conditions contained in the Weather Station. These reactions shall cause an alarm in the central software, which will then be able to react according to user defined wishes such as pause or cancel.

B. System shall allow the operator the opportunity to use his expertise and input, to have each station adjust automatically, to compensate for different types of soil, different types of grasses, different exposures, etc. It shall also be possible to override the Weather Station ET values or in the absence of a Weather Station enter an ET value manually each day and have the system automatically adjust from this factor.

C. System shall utilize low voltage communication path between the ICI+/Smart Hub outputs and LSM's/ICM's.

D. System shall have a cycle/soak feature, which can properly and automatically maintain any poor drainage areas, slope areas and any heavy soil conditions, etc. that may exist. This feature shall allow the sprinklers to apply water at an intake rate exceeding that of the soil, but yet maintain the demand of the system so as not to deviate from the pump station full capacities and maximum efficiency. This provides for the precise application of water, conserving water, reducing power and labor costs and providing for the more efficient operation of the system. This feature shall provide for the specifying of the maximum cycle time, for any one operation of any individual stations desired and in addition shall provide for specifying a minimum time that shall elapse before the next application of water occurs on this area. This feature shall be implemented such that adjustment of operating times that may be required according to the daily ET value shall be made

on the last cycle of operation so that the resultant will be precise station watering time.

E. Control system shall have a hydraulic management feature, which shall provide for the establishing of flow limits for the entire pipe network and entering maximum flows. The system shall also provide for the entering of data according to the pumping system operating characteristics. Each established pipe, in the pipe network, shall be assured that the demand will never exceed the design capacity, either by gallons per minute or velocity. The irrigation cycle itself, will be completed in the shortest possible running time, resulting in the least amount of wear and tear on the pumps, less maintenance costs, longer pump life, reduced power costs, etc. The system shall have a multiple pump feature, which shall allow for data to be input for multiple pumping systems. The results shall be that the entire system may be operated on the hydraulic manager, maintaining full load demand on the pumping system, for as much of the cycle as possible, while not allowing over demand on any portion of the pipe network.

F. Overall control program, for the control of the sprinklers shall be accomplished by a number of smaller programs or schedules, which are integrated together and executed as required to produce the desired results. The smaller schedules shall be capable of being operated each independently, in any combination or simultaneously, as may be desired.

G. A schedule shall be a defined sequence of steps or events, by the operator of the system, which will be executed when the schedule is put into operation. Each sprinkler may be programmed for its desired sequence of operation in an individual schedule. Each specific sprinkler may be programmed for as many different sequences of operations, as may be desired, by programming a number of different schedules for that specific sprinkler. It shall be possible to program any number of different sprinklers in the same schedule, as may be required. It shall be possible to place any given individual sprinkler, in as many different schedules, as may be required. It shall not be necessary to pull that sprinkler from its normal program, in order to place it in another schedule. Any schedule shall be capable of being repeated (the entire schedule) and also have the capability of cycling continuously, for germination, etc.

H. Minimum Rain Bird Cirrus Pro or Toro Lynx CE latest version system shall provide for the programming and operation of multiple sprinklers.

I. System shall provide for rain shut-down of the entire irrigation system, either manually or automatically from a rain gauge or sensor, should sufficient rainfall have occurred, resulting in no irrigation required. This feature can also be used for emergency shut-down of sprinklers that may be operating at the time. The system shall have the capability of specifying a shutdown sequence and a delay time between each sequence shut down. A rain shut-down override control instruction

shall provide for selected schedules to actually continue to operate, as programmed, even when the system is in the rain shut-down mode of operation.

J. A time window shall provide for confining the schedule operation to a specific time period, by allowing the operator to specify the earliest time he will allow the schedule to operate and the latest time he will allow it to operate.

K. The system shall be capable of providing user defined reports that can be saved or printed.

L. The system shall have the ability of entering the golf course layout into the software through a number of options as a digital file that will in turn allow the operator to provide graphical operations. These operations shall include loading databases, creating programs, hydraulic management, course monitoring, pause, cancel, resume and start schedules.

M. Control system software shall be Microsoft Windows based.

N. System should have control capabilities from wireless tablet or phone.

2.12 CENTRAL CONTROL HARDWARE

A. Central control software shall utilize a personal computer-based, user-friendly mouse/keyboard control system capable of transparent multiple function irrigation control supplied by the Contractor.

B. The personal computer shall be Dell or NSN utilizing minimum Intel Socket LGA1151, 7th Generation, 3.60GHz minimum microprocessor. Computer shall run on Windows 10IOT Operating Software supplied by Contractor. Computer shall come complete with 104 key keyboard, keyboard cable and computer power cable, minimum eight USB ports. A Logitech optical wireless mouse shall also be included. Computer shall be a mini-tower base unit with ATX case and integrated sound system.

C. Computer memory configuration shall be no less than 8.0 gigabytes of RAM (random access memory) dual channel with a primary storage drive of minimum 256 GB.

D. ViewSonic, minimum 24-inch-wide screen flat panel color monitor complete with power cable, communication cable and stereo speakers with high definition 5.1 integrated surround sound.

E. In addition, supply a 55-inch, 1900 x 12000 DPI flat LCD screen panel complete with mounting bracket.

F. Cannon PIXMA iP7220 series printer or equal, power cable and communication cable.

G. Minimum Intel Network Interface, Symantec recovery software and Emsisoft Antimalware software, latest versions.

H. Microphone, audio cable, in monitor sound speakers and sound card shall also be included.

I. USB Wi-Fi wireless adapter and adjustable high gain antenna with 1.2-meter USB cradle extension.

J. Rain Bird Cirrus Pro or Toro LYNX CE latest version Programming Command Central Manual.

K. The central computer shall be covered for one (1) year with a service/warranty plan by the irrigation manufacturer or a third party. The service warranty shall be equal to and not less than Rain Bird Global Service Plan (GSP) or Toro National Support Network (NSN). Service/warranty plan shall be presented in writing, outlining response issues and communication issues for review by Black Brook Golf Course/The City of Mentor and shall include as a minimum:

1. Toll free support.
2. 24-hour emergency paging, guaranteed response time.
3. Extended warranty.
4. 24-hour hardware replacement.
5. Certified start up.
6. Software service packs.
7. Basic and advanced training.
8. Software upgrades discounts.

L. Central computer shall plug directly into an uninterruptible power source, which in turn is fed from a power strip (supplied by the Contractor) plugged directly into the nearest 120-volt wall outlet. (Refer to Section SURGE PROTECTION EQUIPMENT.)

M. The central communication to the ICI+/Smart Hubs shall be over a hard-wired connection. The communication to ICM/LSMs from the ICI+/Smart Hubs shall be made over a hard wire communication path.

N. Whether or not specified, the Contractor is responsible for supplying a complete central control system for Rain Bird Cirrus Pro or Toro LYNX CE latest version complete with software, ICI+/Smart Hubs, lightning and surge protection as required by the manufacturer or these specifications.

O. Computerized central control system shall be Rain Bird Cirrus Pro or Toro LYNX CE latest version.

P. Software inclusive to computer package shall be provided with operation manuals, mouse pads, cables, connectors, serial numbers, etc.

2.13 RAIN BIRD ICI+

A. ICI+ (1) shall consist of solid-state electronic circuitry. It shall provide the necessary interface between the computer and the ICM's. The ICI+ unit shall provide both communication from the computer out to the ICM's and receive "feedback" communication back to the computer. The ICI+ unit shall contain an internal transformer that reduces the output voltage to 24VAC, a CPU board and a maximum of two (2) driver boards. The ICI+ units shall be capable of controlling up to 750 sprinklers or electric valves on each cable path, with one (1) ICM per valve-in-head golf sprinkler or electric valve. ICI+ shall be UL Listed.

B. Units shall come standard with one driver board having the ability to control up to two (2) individual cable paths.

C. ICI+ units shall be supplied complete with heavy-duty locking plastic cabinet, an 117VAC power supply cord, a five (5) foot long USB cable that shall connect the ICI+, installation manual, mounting template and keys. ICI+ unit shall have an external indicator light that will enable the user to observe ICI+ power supply and output performance without having to open the cabinet door. The CPU Board shall include an indicator LED to monitor communication with the central control software. Each driver board shall include two (2) LEDs for each cable path to monitor communication with central communication via data LED and output cable path performance via output LED. ICI+ output voltage for each two-wire path shall be less than 30 VAC as measured at the output terminals on the driver board.

D. ICI+'s shall be wall mounted on a board integrated with the StrikeGuard system.

E. ICI+ shall be provided and installed as required by Rain Bird for proper operation of the ICM system.

F. ICI+ unit shall be connected to grounding grids by #6 solid bare copper cable. The MGP1's shall be mounted directly on the grounding grids located outside as close as possible to the ICI's. The grounding grids shall be as specified. Each two-wire path shall have its own MSP surge pipes and grounding grid, installed on MGP1's at the ICI+.

2.14 TORO SMART HUBS

A. System shall include two (2) Smart Hubs for powering of the field LSMs/solenoids.

Smart Hubs have two wire paths per board and two boards per Smart Hub. No more than 500 LSMs per board and no more than 1,000 stations per Smart Hub. Smart Hubs shall be UL Listed.

B. Smart Hub units shall be supplied complete with heavy-duty locking cabinet, a 117VAC power supply cord, a five (5) foot long USB cable that shall connect the Smart Hub, installation manual, mounting template and keys.

C. Smart Hubs shall be wall mounted on a board integrated with the StrikeGuard system.

D. Smart Hubs shall be provided and installed as required by Toro for proper operation of the 2-wire LSM system.

E. At each Smart Hub, in order to interface with the lightning detection alarm, install a Sensor Kit (102-0397).

F. Smart Hub units shall be connected to grounding grids by #6 solid bare copper cable. The grounding grids shall be as specified. Each of two-wire path shall have its own grounding grid at the Smart Hub.

2.15 IDENTIFICATION TAGS

A. Cable at valve boxes, junctions, interfaces and communication splices regardless of type shall have an ID tag attached. ID tags shall be manufactured from Polyurethane Behr Desopan.

B. Each tag shall identify where the cable is coming from and where it is going to.

C. Pond fills shall have ID tags attached also. Provide one maxi size tag for each pond fill electric valve. Each valve tag shall provide valve, LSM/ICM and station ID (database tag) information.

D. Tags shall be as manufactured by Paige Electric or T. Christy Enterprises.

2.16 COMMUNICATION CABLE

A. Cable for the communication paths shall be double jacketed, two conductor cables intended for control of the Communications Signal and Feed-Back Signal for the Rain Bird Cirrus Pro or Toro Lynx CE latest version computerized control system.

B. Cable shall be suitable for direct burial in the earth and also may be installed in ducts or conduits.

C. Conductors shall be tin coated copper conductors, insulated with PVC and having

a high-density polyethylene direct burial jacket. Conductors shall be UL Listed, Type UF. Two conductors shall be single strand, #12 or #14 AWG, 60 Mils insulation wall with 45 Mils jacket wall. Outside dimension shall be >280x0.470 and weigh 83 pounds per 100 feet.

The two conductors shall be color coded Black and Red and shall be soft annealed tin coated copper conforming to ASTM B-3 and B-99. Insulation shall be Polyvinyl Chloride conforming to UL Standard 493 for Type UF rated 60 degrees Centigrade. Insulated conductors are to be laid parallel.

Outer jacket shall be black high molecular weight PE or high-density PE conforming to ICEA S-61-402. Jacket striping to be impregnated polyethylene forming an integral part of the jacket.

Cable shall be marked on the jacket as follows: "PAIGE ELECTRIC P7072D SIZE 2C VOLTAGE[1] DIRECT BURIAL SUNLIGHT RESISTANT FOR MAXI, TORO, RAINMASTER AND 2-WIRE SYSTEMS" along with identification number and other designations, such as voltage rating, etc. as may be appropriate.

D. Wire shall be as manufactured by Paige Electric, P7072D-6

E. In-ground wire connections shall be waterproofed with 3M DBR/Y splice kits per 3M recommendations for the wire voltage and size being used (no 3M #3570 or #4 Scotchcast or Rain Bird connectors shall be allowed). Wire splices shall be made in valve boxes or at an enclosure. Wire connectors and splices shall be UL Listed for the intended purpose. Underground splice connectors shall be listed per UL 486D-direct burial. Above ground splice connectors shall be listed as “pressure type connectors” per UL 486C.

F. WIRE SCHEDULE:

USE:		AWG SIZE:		COLOR:
Communication Cable				
Rain Bird	1-1-1	#14/2	P7072D	Yellow
Rain Bird	1-1-1	#12/2	P7072D	Yellow
Rain Bird	1-1-2	#14/2	P7072D	Purple
Toro	1-1	#14/2	P7072D	Blue
Toro	1-1	#12/2	P7072D	Blue
Toro	1-2	#14/2	P7072D	Yellow
Toro	1-2	#12/2	P7072D	Yellow
Toro	1-3	#14/2	P7072D	Purple
Toro	1-3	#12/2	P7072D	Purple
Toro	1-4	#14/2	P7072D	Orange
Lateral Communication Cable		#14/2	P7072D	Red

G. Wire shall be as manufactured by Paige Electric.

2.17 LATERAL ISOLATION VALVES

A. Isolation gate valves for drains and pond fills, shall be of bronze construction, threaded, US Manufacture, 600 WOG with cross handle and 200 psi rating. Gate valves to be as manufactured by Apollo, model 102T or Nibco, model T-113-K.

B. Isolation gate valves, 2-inch and 3 inch in size where indicated on the drawings shall be angle globe valves with a minimum Cv of 100. Ends shall be male swivel with one bolt machined restraint. Body shall be 304 stainless-steel. Bonnet, bonnet bolts, seal assembly, and cross handle assembly shall be 316 stainless steel, ASTM A351. Stem shall be of bronze construction, ASTM B62-C83600. Seal shall be EPDM rubber, ASTM D2000. Valves shall have 200 psi rating. Gate valves to be as manufactured by the Harrington Corporation. Valves shall be gasketed x male swivel. Where quick couplers are installed on the mainline side of the valve, connection to the quick coupler shall be on the isolation valve using the Harco swivel extension with 1-inch side outlet.

C. Isolation ball valves for quick couplers and air vacuum/release valves shall be of bronze construction, US Manufacture, minimum 3/4 port, 600 WOG with stainless steel handle and chrome plated ball. Ball valves to be as manufactured by Apollo, Boston or Watts.

2.18 MAINLINE ISOLATION GATE VALVES

A. Mainline isolation gate valves in line sizes and locations as indicated on the drawings shall be cast iron epoxy coated MJ valves, C505, 200 psi rated, stainless steel stem, US Manufacturer, 2-inch operating nut and replaceable disc with Harco MJ adapters or and accessory kits as manufactured by AVK, Waterous 500 Series, Clow 2630 Series or Kennedy Ken-Seal Series.

2.19 MANUAL DRAINS

A. Provide up to three (3) manual drains in addition to those shown on the drawings. Coordinate drain locations with The Owner’s Representative and the Owner’s Representative.

B. Manual drains shall be 2-inch bronze gate valves as specified and shall drain to daylight. See Detail.

2.20 COMBINATION AIR VACUUM/RELEASE VALVES

A. Combination air vacuum/release valves to be Crispin, Model IC10 with 1 inch NPT inlet and a 1-inch air and vacuum outlet with a 3/32-inch pressure air release orifice. Valve body shall be cast iron body with stainless steel internals and float and Buna-N seating material. Valves shall exhaust large quantities of air on system start-up and allow air to re-enter the pipeline when the line is being emptied or drained. Valves shall also automatically vent air that accumulates while the system is under pressure.

B. A 1-inch ball valve and bronze wye strainer shall be installed below the air/vacuum release valve. Wye strainer shall utilize a 1/2-inch boiler drain for cleaning. See detail.

C. Release valve outlet shall be piped with brass elbows and nipples to direct the air out of the valve as shown in the detail.

2.21 SWING JOINTS

A. Valve-in-head sprinklers shall be installed on three (3) elbow, 12 inch, PVC unitized body ACME x ACME swing joints with one-piece riser assembly. Swing joints to be factory assembled with 360-degree O-ring seals as manufactured by Dura, Lasco or Spears. Connections to be threaded O-ring, no glued connections shall be allowed on the swing joints.

B. Support sizes shall be as follows:

Size	Rain Bird	Toro
1 Inch Swing Joint		INF35-348-56 INF35-318-56 INF35-305-56
1-1/4 Inch Swing Joint	A752-IC-80-44 A752-IC-80-36 A752-IC-50-28 A752-IC-50-22	
1-1/2 Inch Swing Joint	A952-IC-80-52 A952-IC-80-48	INF55-588-56 INF55-568-56 INF55-558-56

C. Quick couplers to be installed on 1-inch PVC swing joints with brass inserts. Minimum swing joint length to be 12 inches. Quick couplers to include anti-rotation wing.

2.22 GROUNDING EQUIPMENT

A. ICI+/Smart Hub grounding rods to be 5/8-inch x 10-foot copper clad, UL Listed.

B. Lightning/Surge Arrestor grounding rods to be 5/8-inch x 8-foot copper clad, UL Listed.

C. ICI+/Smart Hub grounding plates to be 4-inch x 96-inch x 0.06-inch copper with integral connection of 25 feet of #6 AWG insulated, solid copper wire, UL Listed conforming to the minimum requirements of Section 250 of the National Electric Code. Connection of the wire to plate shall be performed by the plate manufacturer.

D. Communication cable grounding plates to be 4-inch x 36-inch x 0.06-inch copper with integral connection of 10 feet of #10 AWG insulated, solid copper wire, UL Listed conforming to the minimum requirements of Section 250 of the National Electric Code. Connection of the wire to plate shall be performed by the plate manufacturer.

E. Grounding connections to utilize an exothermic welding process, Cadweld connectors, UL Listed, Model NT1161G PLUS and straight through couplers PG11L PLUS.

F. ICI+/Smart Hub grounding wire shall be#6 AWG, solid, insulated copper wire.

G. Ground enhancement material shall be PowerSet as manufactured by Loresco, 50 lb. bags.

2.23 QUICK COUPLING VALVES

A. Quick coupling valves shall be 1-inch inlet and outlet mounted on 1-inch PVC swing joints with brass inserts and anti-rotation wing. The quick coupling valve shall be a two-piece type. The valve body shall be constructed of heavy cast brass. The cover shall be a durable, protective self-closing vinyl or rubber cover. The valve shall be opened and closed by a brass key of the same manufacturer having a MINT and FONT outlet. The valve throat shall have a key way with ACME detent positions for regulating water flow.

B. Quick coupling valves to have rubber or vinyl, non-locking covers.

C. Keys shall utilize ACME threads and have long handles and extenders. Provide six (6) 1 inch ACME keys, six (6) Underhill model QK-100EX extenders and six (6) 1 inch x 1 inch swivel hose bronze ells. Keys shall include a 1-inch ball valve between the key and the swivel hose ell. Use minimum 1 inch x 3-inch brass nipples between key and ball valve and ball valve and swivel ell.

D. Quick coupling valves shall be as manufactured by Buckner Model QB44RCATAR10 (no substitutions).

2.24 iPADS

A. System shall also include two (2) Apple 11-inch iPad Pros with Wi-Fi + Cellular. iPads shall be minimum 256GB. iPads shall come programmed with the Rain Bird or Toro remote app for remote operation of the Rain Bird Cirrus Pro or Toro LYNX CE, latest Version control software.

2.25 ELECTRICAL CONDUIT

A. Polyvinyl Chloride (PVC) conduit and sweeps shall be heavy wall, rigid Schedule 40 non-metallic utility conduits and sweeps, 1-1/2-inch as a minimum and shall meet the requirements of UL 651, standards for Schedule 40 PVC conduits installed outdoors. Conduit and sweeps shall be rated for direct burial, 90 degrees Centigrade. Fittings shall meet the UL standard for PVC fittings for use with rigid PVC conduit as manufactured by Carlon, Cresline or JMM.

B. Conduit terminations shall include a properly sized standard insulating bushing (grommet) as required by NEC.

C. Turns shall utilize long radius sweep elbows.

D. Provide conduits under roadways and cart paths where directed by the Owner's Representative and/or as indicated on the drawings.

2.26 LIGHTNING PROTECTION SYSTEM

A. Control system shall interface with a new StrikeGuard lightning detection system. In conjunction with the StrikeGuard system, the completed system shall automatically:

1. Disconnect commercial power and modem lines from the central computer and hardware components while switching to a standby power source.
2. Disconnect the AC power (hot, neutral and ground) from the ICI+'s/Smart Hubs.
3. Disconnect each two-wire path going out to the golf course.
4. Have the ability to signal remote alarms including Wave Siren wireless audible visual enunciator and power sequencer.

B. System shall automatically restore connections following safe conditions and measuring and storing the number of surges during a storm for record keeping.

C. Contractor shall provide needed relays and accessory items as required for a fully

functioning system.

D. Lightning protection system shall be compatible with the Rain Bird Cirrus Pro or Toro Lynx CE latest version central control system.

E. WxLine shall prefabricate the Smart Hub/ICI+ equipment on mounting boards for installation.

2.27 TIPPING BUCKET RAIN GAUGES

A. Rain Bird system shall include three (3) independent tipping bucket rain gauges at the locations indicated on the drawings.

B. Rain gauge shall be tipping bucket type rain can with bird wire. Gauge shall be manufactured of metal, 4 inch in diameter with a bird screen and count rainfall in increments of $1/100^{th}$ of an inch.

C. Rain gauges/sensors shall include equipment necessary for it to interface with the central control system including IC-In, cabling, conduit, etc.

D. Toro system shall include one rain sensor for the Smart Hub installed at the maintenance facility location.

E. Rain Bird rain gauge installed at the maintenance facility shall by bypass the lightning detection disconnect relay.

2.28 STAKING EQUIPMENT

A. Contractor shall provide new colored flags and unopened colored paint for marking of sprinkler locations to distinguish types of sprinklers, valve locations, etc. Paint shall be insoluble and labeled for marking on turfgrass. Minimum four (4) colors of paint and eight (8) colors of flags shall be provided.

B. Flag colors shall be as follows:

35-foot	Red
50-foot	Blue
60-foot	Green
65-foot	Orange
70-foot	Yellow
75-foot	Florescent Green
80-foot	Pink
Quick Couplers	Brown

2.29 YARDAGE MARKERS

A. Sprinklers installed in the fairways between 40 yards and 250 yards from the center of the green shall have yardage markers installed. Par 3's shall have yardage markers installed starting at the back tee.

B. Markers shall include one number with yellow writing on a black cover or black on a white background.

C. Markers shall be approved by the Owner's Representative before ordering. Markers shall be as manufactured by Jan Davis Marking, Underhill or equal.

2.30 SPARE PARTS

A. Contractor shall supply a fusion machine for sizes 1-inch to 4-inch. Machine shall be 120-volt, include centerline guidance system and semi-automatic locking cam. Fusion machine shall be as manufactured by McElroy, Pit Bull 14 or equal.

B. In addition to materials needed for installation the Contractor shall provide for in their proposal the following spare parts:

(1) Pressure Gage kit for setting valve and sprinkler pressure regulators.
(2) 2-inch box handle gate valve wrenches, 5-foot long.
(2) Each model of sprinklers installed.
(2) Sets of tools for repair and maintenance of sprinklers supplied.

PART 3 - EXECUTION

3.01 GENERAL

A. Examine the Project Documents noting any discrepancies and bringing same to the attention of the Owner's Representative for timely resolution.

B. Make field measurements necessary for the work. Project shall be laid out essentially as indicated on the drawings, making minor adjustments for variations in the topography and for field changes. Major changes shall be reviewed with the Owner's Representative prior to proceeding. Staking shall be done by the Contractor. Contractor to supply staking materials.

C. Protect existing work including landscaping, trees, water courses, paving, pavers, structures, roads, walls, etc. from damage. Any inadvertent damage to any of these items shall be reported to the Owner's Representative at once, to determine how the damage will be rectified. Repair or replacement costs shall be paid by the Contractor.

D. Clean interior of pipe, fittings and valves immediately prior to their installation.

E. Butt fusion equipment shall be serviced prior to use on this project. The machines shall be environmentally friendly and in satisfactory working order. The hydraulic system shall be leak free. The pressure gauge and thermometer shall be checked and certified for accuracy. If machines are rented, they shall be rented from a company that has a fusion machine service center certified by the machine manufacturer. The machines shall arrive at Black Brook Golf Course with certification that the pressure gauges and heater thermometers were accurate when shipped. Contractor shall indemnify and hold Black Brook Golf Course/The City of Mentor harmless for defective equipment and any and all damage resulting from said equipment.

3.02 EXCAVATION AND INSTALLATION OF PIPE, CONDUIT AND FITTINGS

A. Contractor shall lift and reuse/replace the sod for excavations as per specifications. Contractor shall be responsible for cutting, reusing and installing the sod. The open excavation shall not exceed approximately 250 feet, sod stripped to sod replaced. Where sod is not salvageable, as determined by Owner's Representative, the area shall be sodded or seeded by Contractor at Black Brook Golf Course/The City of Mentor's discretion. Sod shall be paid for by The City of Mentor as an extra for these areas. Coordinate sod type with the Owner's Representative.

B. Contractor shall do the excavating, backfilling and compaction required for the proper installation of the work.

C. Mechanical equipment shall be used for the installation of mainline pipe and shall provide excavations with straight sides. Excavations shall be no wider at any point than is necessary to lay and bed the installed pipe and cable. Using proper width bucket or rock saw, excavate a straight and true excavation to a depth of +/- 2 inches of pipe invert elevation. Pipe shall be laid on undisturbed bottom of bottom provided suitable base is available - no rock larger than 1 inch or sharp edges; if not, excavate to 2 inches below pipe invert and provide sand base or stone dust (furnished by the Contractor) upon which to lay pipe.

D. Using proper equipment, excavate a straight and true excavation to a depth of +/- 2 inches of pipe invert elevation. Pipe shall be laid on undisturbed bottom of excavation provided suitable base is available - no rock larger than 1 inch or sharp edges; if not, excavate to 2 inches below pipe invert and provide bedding material or stone dust (furnished by Contractor) upon which to lay pipe.

E. Place backfill and fill materials in layers not more than 8 inches in loose depth for material compacted by compaction equipment, and not more than 4 inches in loose depth for material compacted by hand-operated tampers. Backfill material shall contain no foreign matter and no rock larger than 1 inch in diameter. Carefully

place material under, around and above pipe and conduit so that it is hand tamped to a point 8 inches above the pipe and/or conduit. Backfill can be accomplished in one lift following tamping around the pipe with the first 8 inches of soil if compaction is completed with a wheel mounted Vermeer sheep's foot roller. Machine placed backfill shall be compacted minimum of 95 percent Modified Proctor Maximum Density. Proctor testing may be ordered by the Owner's Representative as necessary and performed by an independent soil testing company at The City of Mentor's request and cost. Place backfill and fill materials evenly on sides of pipe and conduit to required elevations, and uniformly along the full length of each pipe or conduit. Under unpaved areas, scarify and re-compact top 6 inches below sub-grade and compact each layer of backfill or fill material at 85 percent.

F. Check fusion machine heater plates on a regular basis to make sure they are at proper temperature and adjust as required to meet manufacturer's requirements.

G. Make fusion connections for HDPE pipe and fittings per ASTM D2657, ASTM F1056, ASTM F905, PPI Technical Reports 33 and 41 and US DOT Pipeline Safety Regulations (CFR 49).

H. Electro fusion saddles shall be installed as follows per manufacturer's instructions.

1. Mark the welding area with a wax crayon or marker.
2. Scrape the pipe surface carefully using a manufacturer approved scraper.
3. After scraping remove dirt and grease from the welding area of the pipe and the inside of the branch using a cleaning agent of no less than 96% Isopropyl Alcohol and a clean, white, lint free cloth.
4. Do not tap the pipe before performing welding.
5. Remove saddle from protective packaging. Inspect and clean fusion surface of saddle with no less than 96% Isopropyl Alcohol.
6. Be sure both surfaces are completely dry before welding.
7. Immediately after surfaces have dried apply the saddle to the pipe making sure the previously cleaned surfaces are not contaminated.
8. Use a wrench to tighten the four nuts concurrently until the strap and the saddle meet for pipe sizes up to and including 12 inches in diameter. For sizes 14 inches and above a top loading tool shall be used.
9. Inspect the interface between the saddle surface and the pipe surface. The gap between the two surfaces should not be able to pass the thickness of a sheet of paper - ½ inch - wide to no more than a depth of ¾ inches. Allow time for the pipe and saddle to conform to each other or use a top loading tool to achieve the necessary contact. Do not fuse saddle until saddle has conformed to the pipe.
10. Connect the two electric pins to the welding connectors of the branch saddle. Scan the bar code with the optical pen or enter the welding parameters manually. After completing the welding process verify that no

material has leaked out of the joint between the pipe and the saddle. Allow a minimum cooling time of 20 minutes or until the saddle is not too hot to touch.

11. Proceed with the tapping of the pipe after cooling. Saddle straps shall be removed.
12. Do not apply system loads or pressures until the saddle and pipe are completely cooled, minimum 45 minutes.

I. Use a device that properly captures the coupon when cutting hole in pipe for saddles. Cutting shall be performed only after installation using a portable vacuum with small hose which fits inside hole drilled to collect and remove shavings.

J. Provide for expansion and contraction as recommended. Cable shall be laid in same excavation and at pipe invert (see "Cable Installation").

K. Mainline pipe shall have minimum 22 inches of COVER (excavate to invert as required by pipe size and valve locations).

Lateral pipe shall have minimum 16 inches of COVER (excavate to invert as required by pipe size and vale locations).

L. Cut pipe with hand saw or pipe-cutting tool, removing burrs at cut ends. Pipe cuts are to be square and true. Trim cut end as required conforming to manufacturer's specifications. Molded fittings shall be machined so that the wall thickness of the pipe and the fitting are matched.

M. Every precaution shall be taken to prevent foreign material from entering the pipe while it is being placed in the excavation. At times, when installation of the pipe is not in progress, the open end(s) of the pipe shall be closed by a watertight plug or other means. Pipe which cannot temporarily be joined shall be sealed to make as watertight as possible. This provision shall apply during the lunch hour as well as overnight. Pipe not to be installed that day shall not be laid out. Should water enter the excavation during or after installation of the pipe, no additional pipe may be installed or backfilled until water is removed from the excavation. Pipe shall not be installed when water is in the excavation. Pipe shall be snaked in the excavation to accommodate for expansion and contraction due to changes in temperature.

N. In installing irrigation pipe Contractor shall route the pipe as necessary to prevent damage to tree roots.

O. If during installation, it is necessary for one pipe to cross another pipe; at no time shall the pipes come within 6 inches of each other.

P. Pipe shall be installed such that its curvature does not exceed manufacturer's recommendations.

Q. Throughout the guarantee period it will be the responsibility of Contractor to refill excavations that have settled due to incomplete compaction. It shall not be Contractor's responsibility to refill and re-compact excavations that have been eroded by natural rainfall and runoff after acceptance of the system.

R. Contractor shall be responsible for repairing existing cart paths and roadways to their original condition and level. Paved areas shall be cut and patched, not trenched, pulled or dug with a backhoe.

S. Pipe routes have been located for optimum system performance. Contractor shall not deviate from the design as shown, unless they have notified the Owner's Representative, in writing, of any change requests to the design prior to irrigation system installation and said change requests have been subsequently approved in writing. Contractor shall not commence work on that section of the mainline until he has received written approval from the Owner's Representative.

T. Pulling of lateral pipe sizes shall be allowed provided soil is suitable and specified depth of bury is maintained. The bullet attachment to the plow blade shall be larger than the outside diameter of the pipes belled end. Pulling of pipe shall be accomplished in as straight a line as possible, using fittings where necessary. If pulling of fairway laterals is not possible, excavation will be required and sod shall be stripped before excavation. Sod shall be carefully replaced by the Contractor at no additional cost. No pulling shall be allowed until the specified roller is on site.

U. Excavation and pull lines in turf areas shall be rolled or compacted to original grade with a self-propelled, vibrating, ride-on mechanical roller, 3-5,000 pounds.

V. Before pressurization, pipe shall be flushed with a proper amount of water to flush dirt and debris from the pipe system so that it will not end up in the sprinkler nozzles. Contractor shall install flush points as needed for this task at no additional cost to Black Brook Golf Course/The City of Mentor.

W. In installing irrigation pipe the Contractor shall route the pipe as necessary to prevent damage to tree roots. Where excavating shall occur near trees or within drip lines, the Contractor shall provide proper root pruning and sealing methods to roots 1 inch and larger at the direction of the Owner's Representative.

X. HDPE pipe to steel pipe connections shall be made using a flange connection on the HDPE end and Harco ductile iron bell x bell flange adapter and spigot x female reducer flange. HDPE connections shall include joint restraint. HDPE pipe shall have flange connection to new 10-inch pipe using a Harco flange accessory kit with stainless steel hardware and gasket with annular modeled rings, Harco flange x MJ

adapter, Harco MJ x HDPE adapter accessories with fusion bonded and coated C-110 backing ring and stainless steel bolts and Harco IPS MJ adapter with stiffener supplied by the Contractor.

Y. Contactor shall limit the installation of lateral piping to the feature as indicated on the plans. Tees and 90-degree fittings shall be used to keep the pipe within the green or tee feature. Pipe cannot be pulled off the feature and then back on.

Z. Branch saddles on the mainline are not allowed as well as side fusion.

3.03 BORES/SLEEVING/CONDUIT INSTALLATION

A. Pipe bores/sleeving/conduit shall be installed under roadways, driveways, cart paths over 10 feet wide, where indicated on the drawings and where directed by the Owner's Representative. Separate electrical conduits as needed, 1-1/2-inch minimum shall be installed with sleeves.

B. Main roadway shall be directional bored as indicated on the drawings using a directional drilling company.

C. Where conduit or pipe is required in UNPAVED AREAS (e.g., across dirt roads), open trenching shall be used and compaction shall be to minimum 90%. Required depth of bury is to be maintained. Repair settling as necessary and immediately.

D. Where conduit or pipe is required UNDER PAVED AREAS: Conduit shall be installed by cutting and patching and compaction shall be 95%. Required depth of bury is to be maintained. **Replacing with the old asphalt is not acceptable.** The same day as installation, repair the cut with a cold asphalt patch. Before acceptance replace cold paving patches with a hot, square, straight patch at grade where the cart path is not being replaced.

E. Bore shall utilize flexible HDPE conduit.

F. Bore shall include required number of conduits.

G. Road crossing bore shall be at a depth approved by the permitting authority. Contractor shall obtain boring permit and perform any necessary pot holing before boring.

H. No wire connection shall be made inside conduits or under paved areas.

3.05 ROCK/UNSUITABLE MATERIAL EXCAVATION

A. Ledge rock, shale, stones, organic matter or trash not suitable for use as backfill shall be dug and hauled to accessible dump site on the property. Determination of

unusable backfill material shall be made by the Contractor and the Owner's Representative.

B. Rock excavation shall include solid rock or other masses which cannot be reasonably broken, plowed and removed with power driven equipment and/or boulder or stone which, because of size or position in the excavation requires other means for removal and when no other alternative is present, rock hammering or rock sawing shall be done and shall be considered "extra work". Payment for rock hammering, hammered rock excavation, hauling and bedding shall be made per unit price on the bid document (Item 99). Payment for rock sawing shall be made per unit price on the bid document (Item 100). Unsuitable material removal other than hammered rock or rock sawing shall be paid per deleterious material unit price on the bid document (Item 101).

C. When rock is encountered, the Owner's Representative and the Contractor shall determine that the material to be excavated is rock. It is the intention of The City of Mentor to avoid as much rock sawing, rock hammering and ledge removal as possible. Every attempt will be made to reroute pipe around ledge areas.

D. Where rock, unstable or unsuitable soil is encountered the Contractor shall excavate an additional 2 inches below the proposed invert of the pipe. Contractor shall install a minimum 2-inch layer of bedding material or stone dust as a bedding for the pipe. Rock sawing shall produce its own layer of bedding during its operation. This layer shall be uniform in thickness and be complete prior to installation of any pipe.

E. Contractor shall provide and stockpile bedding materials at locations to be selected by the Owner's Representative. Deleterious material shall be quantified by load and signed off by the Owner's Representative on a daily basis. Rock that is not signed for shall not be paid for. Rock sawing shall be quantified per linear foot of excavation, regardless of pipe size. Rock hammering shall be quantified per linear foot of excavation, regardless of pipe size.

F. City of Mentor reserves the right to re-route pipe if possible, around rock areas. Contractor before excavating shall probe mainline routing to determine if a path exists that will reduce the amount of rock excavation.

G. Hand picking of rock, 1 inch and size and larger, from excavations before backfilling shall not be paid under the rock clause. Rock clause shall be for removing of rock from excavations with power driven equipment and for hauling material from the excavation area that cannot be used as backfill. Picked rock shall be paid as per deleterious unit price (Item 101) on the Bid Form.

H. Rock loads shall contain no more than 10% soil for quantifying.

3.06 CABLE INSTALLATION

A. Communication cables and wire shall be installed with no in-ground splices. Splices shall be only at/in junction boxes, valve boxes, LSMs, ICM's or sprinklers.

B. Communication cable shall be laid in pipe excavations or pulled alongside lateral pipe and shall be carefully backfilled to avoid any damage to the cable. Cable shall be installed with at least 1% slack and have a 36-inch expansion loop at each change of direction of 45 degrees or more. In areas of unsuitable material, the excavation shall have a 6-inch layer of select fill on the bottom before the cable is laid into the excavation and backfilled. The cable shall have a minimum of 16 inches with laterals. Cable not to be installed that day shall not be laid out. Where cable passes under roadways, walls or other paved or graveled areas, it shall be installed in a PVC conduit, minimum 1-1/2 inch. In these instances, conduit shall extend 1 foot beyond said area and depth of cover shall be 24 inches. Pipe ends shall be plugged with duct seal. Sufficient slack for expansion and contraction shall be maintained and cable shall at no point be installed tightly. Provide an additional 8 inches to 12 inches of slack at changes of direction. Cable in valve boxes shall be of sufficient length to permit connections to be brought to the surface for servicing. Slack in valve boxes shall be coiled for neatness. Wire may be laid with a vibratory plow providing proper laying equipment is employed and wire is not pulled directly off the roll. The pulling blade shall contain the appropriate attachment provided by the manufacturer for laying of wire so the wire is pulled in with slack. Specified depth of burial is to be maintained. Following pulling, pull lines shall be compacted using a ride on, self-propelled, vibratory 3000-5000-pound roller. Pull lines shall be compacted, rolled and repaired to the satisfaction of the Owner's Representative.

C. Cable paths have been located for optimum performance. Contractor shall not deviate from the design as shown, unless he has notified the Owner's Representative, in writing of any change requests to the design prior to the irrigation system installation and said change requests have been subsequently approved in writing. Contractor shall not commence work in that area until he has received written approval from the Owner's Representative.

D. Cable shall be installed adjacent to and with the mainline pipe per details.

E. Cable connections shall be made using safety strippers as recommended by Rain Bird or Toro.

F. Cable splices shall maintain the proper polarity. The same color shall be paired to the original color.

G. Do not use tape to hold the cable splices to the sprinkler body. Locate the completed wire splices under or in with the selector assembly so they can be easily located.

H. Where shown on the drawings install Rain Bird Integrated Control Surge Device (ICSD) or Toro Communication Line Surge Units on the cable path.

I. In-ground wire connections shall be waterproofed with 3M DBR/Y-6 splice kits of the appropriate size for the voltage being carried and the wire sizes involved.

J. Power termination into ICI+/Smart Hub shall include a mechanical restraint installed in the knock out as per NEC requirements.

K. Cables in pipe excavations shall be installed under/beside the pipe, not on top of the pipe. See detail. Mainline communication cable paths shall be colored as indicated. Lateral communication cable shall be red in color.

L. Communication cable shall not be strung out or exposed to sunlight. When communication cable is terminated for future use, it shall be neatly coiled and placed in a UV resistant plastic bag. No cable shall be exposed to sunlight. This shall apply to cable still on the roll left on the course also.

3.07 VALVE BOX INSTALLATION

A. Contractor is expected to remove sod for valve box areas where it exists and to be reused and shall have sod cut and valve box installed. Sod is to be replaced so that no bare soil areas are present around the valve box. Sod shall be set back to original grade.

B. Furnish and install a valve access box for each isolation gate valve, pond fill, drain, air vacuum/release valve, quick coupling valve (except greens), grounding rod, grounding plate and wire splice as specified.

C. Valve access boxes shall be installed <u>on</u> a minimum 4-inch crushed stone base. Finish elevation of boxes shall be at grade. Crushed stone to be supplied by the Contractor and installed before valve box. Crushed stone shall <u>not</u> be simply poured into previously installed valve boxes.

D. Valve boxes shall be installed neatly. Boxes shall be parallel or perpendicular to hard-scape edges and to other valve boxes installed in the same location. A sufficient amount of turf shall remain in place between each valve box and between valve boxes and hardscapes.

E. Valve boxes shall not be installed on slopes around greens and tees. Valve boxes shall not be installed in the walking paths to greens or tees. Valve box locations at

greens and tees shall be approved by the Owner's Representative before installation.

F. Valve box extensions shall be provided as required on valve boxes in order to install valve box covers at grade. This shall include air vacuum/release valves.

G. Center equipment in valve boxes for servicing.

H. Bricks, stones, etc. shall not be used to support valve boxes.

3.08 CENTRAL CONTROLLER INSTALLATION

A. Central computer shall be installed in the Maintenance Facility where directed by the Owner's Representative.

B. Central communication equipment shall be installed on a dedicated electrical circuit breaker provided by Black Brook Golf Course.

C. Contractor shall furnish and install central control, lightning protection interface, power and other irrigation related wiring.

D. Install central controller equipment including Smart Hubs, ICI+'s and lightning protection interfaces.

E. Above ground wire shall be installed in conduit including grounding wires.

F. No more than two communication cables shall be installed in one conduit. Conduit size shall be based on NEC requirements for the wire sizes passing through it.

G. Install surge protection equipment minimum as per Rain Bird Cirrus Pro or Toro LYNX CE, latest version Installation Manuals for Surge Protection, Wiring and Proper Grounding Requirements.

3.09 ICI+/SMART HUB INSTALLATION

A. ICI+/Smart Hubs shall be installed in the maintenance facility where directed by the Owner's Representative approximately where indicated on the drawings.

B. Equipment shall be installed on electrical circuit breaker downstream of the circuit breaker/Zap Trap including ICI+/Smart Hub equipment and lightning protection interfaces.

C. Install ICI+/Smart Hub equipment including, communication and lightning protection interfaces.

D. Toro Smart Hubs shall maintain proper polarity when connected through the sensor ports.

E. Above ground wire shall be installed in conduit including communication, antenna and grounding wires.

F. Install surge protection equipment minimum as per Rain Bird Cirrus Pro or Toro Lynx CE latest version Installation Manuals for Surge Protection, Wiring and Proper Grounding Requirements, latest version.

3.10 ICI+/SMART HUB GROUNDING INSTALLATION

A. ICI+/Smart Hubs shall include factory-installed and factory-recommended lightning protection and shall be connected to a grid pattern of a 5/8-inch diameter x 10-foot-long copper clad grounding rod with minimum #6 AWG, solid, insulated copper cable and a 4-inch x 96-inch x 0.0625-inch copper grounding plate as outlined below and as per ASIC Guideline 100-2002 for "Earth Grounding of Electronic Equipment in Irrigation Systems". Connection to rod shall be with Cadweld connectors as specified. The plate manufacturer with 25 feet of insulated copper cable already attached shall perform connection to plate. Grounding rod shall be driven into the ground its full ten (10) foot length no more than 20 feet from the device and connected via a Cadweld connection to #6 solid, bare copper wire. The copper wire is to be installed in as straight a line as possible, and if it is necessary to make a turn or bend, it shall be done in a sweeping curve with a minimum radius of 8 inches and a minimum included angle of 90 degrees. There shall be no splices in the bare copper wire. The top of the ground rod shall be driven below the ground surface. A 4-inch grated cover as specified, set a minimum of 1 inch below grade, shall be placed over the ground rod and Cadweld connected for periodic maintenance. Cover shall be installed on a minimum of 6 inches of 4-inch ADS corrugated polyethylene, perforated drainage pipe. Plates shall be installed 30 inches below grade with 50 lbs. of PowerSet ground enhancement material spread evenly below the plate and 50 lbs. of PowerSet ground enhancement material spread evenly above the plate in accordance with the manufacturer's requirements. Plates shall also be covered with a 4-inch grated cover as specified, set a minimum of 1 inch below grade, to facilitate drainage onto the plate. Cover shall be installed on a minimum of 30 inches of 4-inch ADS corrugated polyethylene, perforated drainage pipe.

B. Cable path shall include lightning protection and shall be connected a grid pattern consisting of a 5/8-inch diameter x 8-foot-long copper clad grounding rod with minimum #10 AWG, solid, insulated copper cable to 4-inch x 36-inch x 0.0625-inch copper grounding plates with 3M DBR/Y-6 connectors as outlined below and as per Paige Irrigation Wiring Guide for Decoder Systems. The plate manufacturer with 10 feet of insulated copper cable already attached shall perform connections to plates. Grounding rod shall be driven into the ground its full length and

connected via a 3M DBR/Y-6 connection to #10 bare copper cable. The copper cable is to be installed in as straight a line as possible, and if it is necessary to make a turn or bend, it shall be done in a sweeping curve with a minimum radius of 8 inches and a minimum included angle of 90 degrees. There shall be no splices in the bare copper cable. The top of the ground rod shall be driven below the ground surface. A 4-inch grated cover as specified, set a minimum of 1 inch below grade, shall be placed over the ground rod and Cadweld connected for periodic maintenance. Cover shall be installed on a minimum of 6 inches of 4-inch ADS corrugated polyethylene, perforated drainage pipe. 4-inch x 36-inch plates shall be installed 30 inches below grade with 25 lbs. of PowerSet ground enhancement material spread evenly below the plate and 25 lbs. of PowerSet ground enhancement material spread evenly above the plate in accordance with the manufacturer's requirements. Plates shall also be covered with a 4-inch grated cover as specified, set a minimum of 1 inch below grade, to facilitate drainage onto the plate. Cover, set 1 inch below grade, shall be installed on a minimum of 30 inches of 4-inch ADS corrugated polyethylene, perforated drainage pipe.

C. Grounding systems shall be minimum as specified and installed per manufacturer's recommendations. A third party shall certify in writing after testing the results of the grounding system megging readings.

D. Install grounding as per ASIC "Guideline 100-2004 For Earth Grounding of Electronic Equipment in Irrigation Systems" and "Paige Irrigation Wiring Guide for Decoder Systems".

3.11 SPRINKLER INSTALLATION

A. Contractor is expected to remove sod for sprinkler areas and shall have sod cut and sprinkler installed. Sod is to be replaced so that no bare soil areas are present around the sprinkler. Sod shall be set back to original grade.

B. One inch and larger sprinklers shall be mounted on unitized three-ell PVC swing joints per the specifications. Minimum swing joint length to be 12 inches.

C. Install sprinklers as per details. Valve-in-head sprinkler grade shall be as agreed to with the golf course maintenance staff.

D. Contractor shall properly flush pipe before installation of sprinklers. Any sprinklers found to have broken rock screens shall be replaced by the Contractor at no additional cost to The City of Mentor.

3.12 LSM/ICM INSTALLATION

A. LSMs/ICMs shall be installed at pond fills. LSMs/ICMs shall be located in valve boxes as specified and indicated on the drawings. Contractor shall be responsible

for accurately recording the LSM/ICM and sprinkler tag number/designation on the Record Drawings for each sprinkler and pond fill electric valve as it is being installed.

B. Integrated control surge devices/communication line surge units and LSMs/ICMs may be located in the same valve box. Box shall have gray lid.

C. LSMs/ICMs shall be wired as per the manufacturer's instructions.

3.13 GREEN IRRIGATION INSTALLATION

A. Greens shall have installed a supplemental irrigation system of sprinklers to water the collars and rough areas beside and behind the green as shown on the plans.

B. Number of sprinklers to be used on each green collar will vary as depicted on the plans. Sprinkler spacing and the layout of each collar shall be approved by Owner's Representative before installation. Surround sprinkler will not necessarily be installed beside the green sprinkler.

C. Part circle collar sprinklers throwing out from the green shall be installed on 2-inch green loop pipe.

3.14 RAIN GAUGE/SENSOR INSTALLATION

A. Install three (3) Rain Bird rain gauges in locations as indicated on the drawings and one a Toro rain sensor per Smart Hub at the maintenance facility location per details.

B. Tipping bucket rain gauge at the maintenance facility shall be cabled directly to the ICI+ and bypass the StrikeGuard disconnect relay.

3.16 QUICK COUPLING VALVE INSTALLATION

A. Install 1 quick coupling valve before the isolation valve side of each green and others where indicated on the drawings. Tees shall have quick coupling valves installed where indicated on the drawings. Quick coupling valves for greens shall be installed as per green detail, flush to grade without valve box. See detail.

B. Quick Coupling valves shall be installed a maximum of 10 feet from the putting surface. Quick couplers for tees shall be installed in 10-inch round valve box. See detail.

C. Live quick couplers on the green loop and in the fairway cut shall be installed beside a sprinkler with no cover.

D. Quick coupling valves to be mounted on 1-inch PVC swing joint with brass inserts. Minimum swing joint length to be 12 inches.

E. Green quick couplers shall be installed on the isolated lateral except for the quick coupling valve installed with the green tap which shall be before the isolation valve.

F. Tee and green quick couplers shall be installed on the isolation valve as shown on the details using a Harco quick coupler adapter.

G. Quick coupling valves shall be stabilized with anti-rotation wing. Area around the wing and three quarters of the valve box shall be filled with crushed stone.

H. Height of quick couplers shall be set so that the key is easily useable with room left to get the operators fingers under the handle.

3.18 ISOLATION VALVE INSTALLATION

A. Green isolation valve shall be installed a maximum of 10 feet from the putting surface.

B. Isolation valves shall be installed in the closed position and shall not be opened until the mainline pipe has been pressurized and flushed.

C. Mainline isolation shall be accomplished with MJ valves as indicated on the drawings. Install isolation valves on a level crushed stone base so that they can be easily opened or closed by hand or with the appropriate valve wrench. Install specified poly-iron valve box over each mainline isolation valve.

3.19 DRAIN VALVE INSTALLATION

A. Drain valves shall be installed at the lowest point of the mainline in the vicinity of where shown on the drawings per detail and shall have locations approved by the Owner's Representative before installation.

3.20 AIR VACUUM/RELEASE VALVE INSTALLATION

A. Install air vacuum/release valves as per detail at locations shown on the drawings.

B. Provide ball valve shut-off, boiler drain and wye strainer under air vacuum/release valves as per detail. Ball valve shut-off shall be easily accessible through the valve box. Install boiler drains on discharge of wye strainers.

C. Drill thirty-two (32), 3/8-inch holes in air vacuum/release valve box covers for air passage.

D. Air vacuum/release valve shall be installed straight up from mainline and not on the side. This may require additional mainline depth at air vacuum/release valve locations.

E. Air vacuum/release valve shall be installed at the highest point of the mainline in the vicinity of where shown on the drawings and shall have locations approved by the Owner's Representative before installation..

3.21 LIGHTNING PROTECTION SYSTEM INSTALLATION

A. Install equipment at maintenance facility per manufacturer's installation instructions.

B. Contractor shall install needed relays and accessory items as required for a fully functioning disconnect system.

C. Wire closest tipping bucket rain gauge around disconnect relay.

3.22 DEMOLITION OF EXISTING IRRIGATION SYSTEM

A. Contractor shall be responsible for removing existing sprinklers, quick couplers, controllers and valve boxes from the golf course following installation of the system. The removed equipment shall be stockpiled in a location on the golf course designated by the Owner's Representative.

B. Areas where the existing irrigation equipment was located shall have a square piece of sod cut (2-foot x 2 foot) where it exists and will be reused, be filled in with approved material and compacted to grade. Contractor shall provide sod as well as replacement backfill material for these areas. The sprinkler or quick coupler shall be removed from the swing joint and the swing joint capped with a PVC, Schedule 40 threaded cap.

C. There are approximately XXX existing golf course sprinklers, XXX quick couplers XX and approximately XXX valves/valve boxes on the course.

3.25 INSTALLATION OF YARDAGE MARKERS

A. Install specified yardage markers on sprinklers per manufacturer's requirements.

3.26 LAWN RENOVATION

A. Contractor shall be responsible for cutting, removing and replacing sod on excavations where it exists and in addition sodding areas where major damage to turf has occurred from their work. Sod shall be carefully lifted or replaced at applicable locations of mainline excavations, sprinklers, valves, quick couplers,

valve boxes, grounding rods and plates and pipe connections. After components are installed, sod shall be cut to fit. Sod shall be carefully replaced or installed by the Contractor. The Owner's Representative to determine any additional areas to be sodded. New sod shall be as approved by the Owner's Representative and paid for by the Contractor.

B. Compacted excavations and pull lines shall be flush with the adjacent existing grade and raked free of stone with a fine rake. Contractor shall be responsible for any final restoration preparation including topsoil placement before sodding. Topsoil for excavations shall be approved by the Owner's Representative.

C. Sod shall also be required in the event the Contractor disturbs areas of existing turf stands due to obvious careless and negligent operations as determined by the Owner's Representative, examples of which may include turf damage due to vehicle/equipment use through known "wet" areas and turf damage due to haphazard vehicle/equipment travel outside of the agreed upon travel routes and damage due to equipment fluid leaks.

D. Contractor shall be responsible for repairing ruts, depressions, etc. caused by the use of their equipment on the golf course as determined by the Owner's Representative. Any damage done to the golf course through use of the Contractors equipment, including damage to turf from hauling rock and/or deleterious material, shall be restored to its original condition by the Contractor as determined by the Owner's Representative.

E. Contractor shall use caution in the routing and use of heavy machinery on the golf course.

F. Contractor shall utilize only approved means of access as directed by the Owner's Representative, minimizing the use of their equipment traveling through the golf course.

G. Golf course utility vehicles only will be allowed on the golf course for installation. No road registered vehicles such as vans, cars and pickups shall be allowed on the golf course.

3.26 PROGRAMMING

A. Contractor in conjunction with the supplier shall be responsible setting up and completing the central controller databases, etc. based on the as-built provided by the Contractor. This shall include sprinkler databases, controller databases, hydraulic tree and assigning of attributes to each sprinkler and valve as required for the as built map to interact with the central control software.

B. Contractor shall fill out and program the database during installation so the system can be operational as a hole is completed and while the record drawing is being prepared.

C. Hydraulic tree database shall be based on the design drawings.

3.27 FIELD ADJUSTMENT

A. Adjust sprinklers, valve boxes, and quick coupling valves to grade as required so that they will not be damaged by maintenance operations.

B. Height adjustments to equipment shall be performed as required by settlement, etc., throughout the guarantee period.

C. Each sprinkler shall be operated for a minimum of five (5) minutes and sprinklers checked for consistency of water application.

D. Check each sprinkler for proper nozzle size.

E. Entire system shall be adjusted to assure compliance with the specifications and the intent of the Project Documents.

3.28 CLEAN-UP

A. Upon completion of work, final clean-up shall be accomplished including raking, re-tamping, sodding and broom-cleaning and hosing-off of paved surfaces.

3.29 REPAIR OBLIGATION

A. Contractor is responsible for the immediate repair of any system malfunction prior to the acceptance of the system by Black Brook Golf Course/The City of Mentor.

B. During the execution of the Contract, Contractor shall keep a technically qualified person on the job full time, and maintain adequate labor and equipment on site, so immediate repairs can be performed in the event of a break or component failure.

C. The costs of repairs of breaks or component failures shall be a cost of the Contractor under the terms of this Contract.

3.30 ACCEPTANCE OF OPERATION

A. Upon completion of the work and acceptance by Black Brook Golf Course/The City of Mentor, Contractor in conjunction with the equipment supplier shall be responsible for the onsite training of the golf course superintendent and his assistants, minimum 24 hours (3 days) in the operation of the system using Black

Brook Golf Course database. Offsite classes can supplement but not replace this training.

B. Contractor in conjunction with the supplier shall furnish, in addition to the RECORD DRAWINGS AND MAINTENANCE AND OPERATING INSTRUCTION MANUALS, copies of available specification sheets, catalog sheets, and part lists to the Owner's Representative.

C. Upon completion of the work and before acceptance by Black Brook Golf Course/The City of Mentor, the Contractor shall turn over required spare parts and release of lien forms to The City of Mentor.

D. Contractor shall guarantee parts and labor for a minimum period of one (1) year (Alternate: 2 years) from date of acceptance.

E. Contractor at no additional cost, during the warranty period, shall service the system at Black Brook Golf Course's request as follows:

Major failure, response within 24 hours of notification.
Minor failure, response within 72 hours of notification.

Minor failures are defined as failures, which only incapacitate a small part of the system, e.g., sprinkler, valve, lateral line.

Major failures are defined as failures, which cause the system to be in-operable, e.g., communication failure, loss of ability to water a green or tee.

In the event the Contractor does not respond promptly as defined above, The City of Mentor may take any action that it deems necessary to repair the defect and prevent further damage to their property, including hiring another Contractor or repairing the defect with their own equipment and labor. In this event, the Contractor shall be liable for materials and expenses incurred, including any property damage suffered by Black Brook Golf Course.

F. If under the warranty period, settlement due to improper compaction and backfilling occurs and adjustment of sprinklers or other equipment becomes necessary, including seeding or sodding, the Contractor shall make these adjustments without cost to The City of Mentor unless The City of Mentor specifically agrees to the contrary in writing.

G. If under the warranty period, sprinklers become stuck on or clogged due to improper flushing of the pipe system during installation the Contractor shall clean, repair and replace these sprinklers as needed without additional cost to The City of Mentor.

END OF DIVISION

DIVISION "G"

NOTICE OF AWARD

TO: Contractor

PROJECT: PHASE #3 BLACK BROOK GOLF COURSE IRRIGATION SYSTEM

You are notified that your Bid which was opened on _____ has been accepted for items in the amount of $0.00 at the unit bid prices as reflected in the bid tabulation contained herein for Base Bid and Alternates.

You are required by the Instructions to Bidders to execute the Agreement and furnish the required Bonds, Certificates of Insurance, and other documents within 10 calendar days from the date of receipt of this Notice.

Failure to comply with these conditions within the time specified will entitle Owner to consider your Bid in default, to annul this Notice and to declare your Bid Security forfeited.

The Owner will return to you one (1) fully signed set of the contract documents.

CITY OF MENTOR

_____

Kenneth J. Filipiak, City Manager

_____

Date

ACKNOWLEDGMENT

CONTRACTOR

_____

Contractor, President

_____

Date

SAMPLE

CONTRACT

PHASE #3 BLACK BROOK GOLF COURSE IRRIGATION SYSTEM

THIS AGREEMENT, made and entered into at Mentor, Ohio, this _____ day of _____, 2026, by and between the City of Mentor ("OWNER"), Ohio and Contractor ("CONTRACTOR").

WITNESSETH: That the said CONTRACTOR has agreed and by this presents does agree with the OWNER for the consideration hereinafter mentioned and contained, and under penalty expressed in a bond given with these presents, and herein contained or hereunto annexed, to furnish at its own cost and expense, all the necessary tools, equipment, materials, labor, and tests in an expeditious, substantial and workmanlike manner, the equipment and appurtenances herein contemplated, commencing work within 20 days from the date of the Notice to Proceed and executing the work within the time and in the manner specified and in conformity with the requirements set forth in this Contract.

The following form essential parts of the Contract (may vary with project).

1. Advertisement for Bids/Public Notice to Bidders
2. Instruction to Bidders
3. Bid Forms and Proposal
4. Contract Forms and Exhibits
5. Contract Bond – ORC 153.571 or ORC 153.57
6. Contract Provisions
7. General Conditions
8. Supplementary Conditions
9. Specifications
10. Specific Project Requirements
11. Prevailing Wage Rate Schedule
12. Contract Drawings; if any.

The CONTRACTOR agrees and understands that the work on this contract shall be subject to the acceptance of the OWNER based upon and in accordance with the contract specifications and contract plans and drawings on file in the office of the OWNER.

The Contractor agrees that each individual employed by the Contractor or any Subcontractor and engaged in work on the project under this contract shall be paid by prevailing wage established by the Department of Industrial Relations of the State of Ohio or the U.S. Department of Labor (Davis-Bacon Act) as detailed in the section titled "Wage Rates." This shall occur regardless of any contractual relationship which may be said to exist between the Contractor or any Subcontractor and such individual.

The CONTRACTOR shall proceed with the said work in a prompt and diligent manner and shall do the several parts thereof. Further he shall complete the whole of said work in accordance with the specifications and contract drawings to the satisfaction of the OWNER on or before the time stated, and in default of completion within the time as fixed, the CONTRACTOR shall pay to the OWNER as liquidated damages, an amount equal to $500.00 Per Day, for each and every day (Sundays and legal holidays excepted) the completion of the work may be delayed beyond the date fixed in the manner and as stipulated.

SAMPLE

It is hereby mutually agreed that the OWNER is to pay and the CONTRACTOR is to receive, as full compensation for furnishing all materials and labor in building, constructing and testing and in all respect completing the herein described work and appurtenances in the manner and under the conditions herein specified, the prices stipulated in the proposal herein contained or hereto annexed and the total contract sum is $0.00.

This Contract shall be in full force and effect from the date of execution by the parties.

IN WITNESS WHEREOF: The parties hereunto affixed their signature the day and year first mentioned above.

CONTRACTOR

_____

Contractor, President

CITY OF MENTOR

_____

Kenneth J. Filipiak, City Manager

I hereby certify that funds in the amount of 00/100 Dollars ($0.00) necessary for the foregoing Contract have been appropriated and are in the Treasury, or are in the process of collection, or are available through grants and/or loans from other funding sources.

_____

Mate Rogonjic, Finance Director

APPROVED AS TO FORM:

_____

Brandon Dynes, Law Director

SAMPLE

THE CONTRACTOR SHALL FURNISH THE FOLLOWING ITEMS WITHIN 10 DAYS OF NOTIFICATION OF AWARD:

A) CERTIFICATE OF INSURANCE FOR CONTRACTOR'S PUBLIC LIABILITY INSURANCE POLICY AND AUTOMOTIVE INSURANCE POLICE

B) CERTIFICATE OF INSURANCE FOR OWNER'S AND CONTRACTOR'S PROTECTIVE POLICY

C) CERTIFICATE OF WORKER'S COMPENSATION

D) CONTRACT BOND THAT COMPLIES WITH ORC 153.54 AND 153.57
Submitted bond complying with ORC 153.54 and 153.571 (rollover bond) with Bid

* D above is not required if a bond complying with ORC 153.54 and 153.571 (rollover bond) was submitted at time of bid.

SAMPLE

DELINQUENT PERSONAL PROPERTY STATEMENT

Contractor, having been awarded a contract by the City of Mentor, Ohio, hereby affirms under oath, pursuant to Ohio Revised Code Section 5719.042, that at the time the bid was submitted, my company **was / was not (CIRCLE ONE)** charged with delinquent personal property taxes on the General Tax List of Personal Property for Lake County, Ohio.

If such charge for delinquent personal property tax exists on the General Tax List of Personal Property for Lake County, Ohio, the amount of such due and unpaid delinquent taxes, including due and unpaid penalties and interest shall be set forth below.

This statement shall be incorporated into the Contract made between City of Mentor, Ohio, and CONTRACTOR, and no payment shall be made with respect to any Contract unless such statement has been so incorporated as a part thereof.

Delinquent Personal Property Tax	$_____
Penalties	$_____
Interest	$_____

CONTRACTOR

_____

Contractor, President

SAMPLE

AFFIDAVIT

OF COMPLIANCE WITH OHIO REVISED CODE SECTION 3517.13

STATE OF OHIO

COUNTY OF _____

_____ _____ being duly sworn deposes and states as follows:

1. I am duly authorized to make the statements contained herein on behalf of _____ ("the Contracting Party").

2. The Contracting Party is a/an (select one):

   ☐ Individual, partnership, or other unincorporated business association (including without limitation, a professional association organized under Ohio Revised Code Chapter 1787), estate, or trust

   ☐ Corporation organized and existing under the laws of the State of _____

   ☐ Labor organization

3. I hereby affirm that the Contracting Party and each of the individuals specified in R.C. 3517.13(I) (with respect to non-corporate entities and labor organizations) or R.C. 3517.13(J) (with respect to corporations) are in full compliance with the political contribution limitations set forth in R.C. 3517.13(I) and (J), as applicable.

4. I understand that a false representation on this certification will incur penalties pursuant to 3517.992(R)(3).

Affiant further sayeth naught.

By: _____

Title: _____

SWORN TO BEFORE ME and subscribed in my presence this _____ day of

_____, 2026.

_____
Notary Public

My commission expires: _____

SAMPLE

ESCROW WAIVER

In accordance with a certain Contract between the City of Mentor , Mentor (hereinafter referred to as "the Owner") and _____-, (hereinafter referred to as "the Contractor") it is mutually agreed by and between the parties hereto that because of the short-term duration of the within contract, no escrow account will be established pursuant to Sections 153.13, 153.14 and 153.63 of the Ohio Revised Code nor shall any interest be paid on any retainage.

CONTRACTOR

_____

Contractor, President

CITY OF MENTOR

_____

Kenneth J. Filipiak, City Manager

SAMPLE

NOTICE TO PROCEED

Project: PHASE #3 BLACK BROOK GOLF COURSE IRRIGATION SYSTEM

Owner: City of Mentor
8500 Civic Center Boulevard
Mentor, Ohio 44060

To: Contractor

Date: _____

You are hereby notified to commence work in accordance with the Contract. All work shall be completed by _____.

CITY OF MENTOR

_____
Kenneth J. Filipiak, City Manager

SAMPLE

END OF DIVISION

DIVISION "H"

CONTRACTOR SHALL COMPLETE THE FOLLOWING AND RETURN WITHIN 10 DAYS OF NOTICE OF AWARD:

A) AFFIDAVIT OF COMPLIANCE WITH POLITICAL CONTRIBUTIONS LIMITATION (ORC 3517.13)

THE OWNER OR THEIR AUTHORIZED REPRESENTATIVE SHALL INSERT THE FOLLOWING CONTRACT DOCUMENTATION IN THE EXECUTED CONTRACT:

A) FINDINGS FOR RECOVERY – ORC 9.24

B) NOTIFICATION OF SURETY AND AGENT OF CONSTRUCTION CONTRACT AWARD – ORC 9.32 (if applicable)

C) NOTIFICATION TO UTILITY COMPANIES OF COMMENCEMENT OF CONTRACT EXECUTION – ORC 153.64 (if applicable)

END OF DIVISION

DIVISION "I"

SPECIFIC PROJECT REQUIREMENTS

1) Contact During Bidding

All Questions during bidding should be addressed to Nick Fortunato, City of Mentor Black Brook Golf Course Greens Superintendent, 8900 Lakeshore Blvd, Mentor, Ohio 44060 at 216-406-3060, email: fortunato@cityofmentor.com or Black Brook Golf Course Clubhouse, 440-951-0010.

2) Taxes

The Contractor shall pay and/or withhold all sales, consumer, use, employment and other taxes (including the City of Mentor 2% income tax) paid or withheld by the Contractor in accordance with the Laws and Regulations of the United States, State of Ohio, and City of Mentor which are applicable during the performance of the work.

3) Working Hours

The standard work hours for this project shall be between the hours of 7:00 am and 6:00 pm unless specifically approved by the engineer. Work shall not be permitted nights, or on Saturday, Sunday, or legal holidays, without written permission of the City of Mentor.

4) Project Completion

All work including restoration and clean-up shall be completed no later than the contract completion date. Failure to complete all work within the allotted time will result in assessment of liquidated damages. Upon completion of all work and written notification of same by the Contractor, the Owner and Irrigation Consulting, Inc. will compile a punch list. The punch list will be sent to the Contractor. All punch list work shall be completed to the satisfaction of the Owner within 14 days after receipt of the punch list. Failure to complete the punch list work within the allotted time will result in assessment of liquidated damages.

5) Final Compliance and Submittals

The following forms and related sign-offs shall be documented in accordance with provisions of the contract. These forms shall be completed by the Contractor and approved by the Owner before final retainer is approved for release. Forms for Items A to E will be attached to the Contractor's executed copy of the contract.

A. Certificate of Substantial Completion (to be submitted at time of Substantial Completion);
B. Contractor's Certification of Completion;
C. Contractor's Affidavit of Prevailing Wage;
D. Consent of Surety Company for Final Payment;
E. Affidavit of Final Acceptance Date and Correction Period;
F. Certificate of insurance verifying completed operations insurance coverage.

END OF DIVISION

PREVAILING WAGES

The Contractor agrees that each individual employed by the Contractor or any subcontractor and engaged in work on the project under this Contract shall be paid the prevailing wage established by the Ohio Department of Commerce Division of Industrial Compliance. This shall occur regardless of any contractual relationship which may be said to exist between the Contractor or any subcontractor and such individual.

The Prevailing Wage Determination Schedule for this project is attached. If the Contractor needs a wage determination for any trade not included herein, he shall contact the Owner's Prevailing Wage Coordinator.

An Official State of Ohio site. Here's how you know

Prevailing Wage Project Registration

Public Authority Information

Owner/Public Authority Name	City of Mentor
Department Division or Agency	
Street Address	6000 Heisley Rd
Address 2	
City, OH	Mentor, OH
ZIP	44060
Email	Kasky@cityofmentor.com
County of Public Authority	Lake
P.A. Phone	440-974-5774

Date: 11/9/2026

This form must be filled out completely & correctly for us to process your request. Forms not completed correctly will be returned to the sender.

Project Information

Project Name	Phase #3 Blackbrook Golf Course Irrigation System
Site Address	8900 Lakeshore Blvd
City, OH	Mentor, OH
ZIP	44060
County of Project	Lake
Prevailing Wage Coordinator Name	Kyle Kasky
Address	8500 Civic Center Blvd
City	Mentor
ZIP	44060
Phone	440-974-5774
Issuing Authority of Bonds	
Estimated Total Overall Project Cost	$600,000
Type of Financing	
Type of Construction	
This Project is	Commercial
Expected Date of Contract Award	12/02/2026
Projected Completion Date	12/02/2027
Project Comments	Contractor is to submit completion date with their proposal.

Prevailing Wage Guide

(Revised January 2024)

PACKET INFORMATION INDEX

This packet of information is provided as a summary of the Prevailing Wage guidelines and responsibilities. The Ohio Revised Code, Chapter 4115 should be referred to for the exact wording of the law. Also included are references and forms which should be helpful in the compliance of the Prevailing Wage Law.

1) The Ohio Department of Commerce-Division of Industrial Compliance, Wage and Hour Administration Investigators and their assigned counties

a) The Wage and Hour Investigators for the State of Ohio are listed with their contact information.
   i) If you have questions or need assistance pertaining to Prevailing Wage, you can contact the Investigator in your area.

2) Prevailing Wage Guide for Public Authorities

a) Notice of change of the Prevailing Wage Threshold Level.
   i) Prevailing Wage threshold levels are updated every other year.
b) Outline of the Public Authority's responsibilities for Prevailing Wage.
c) Public Authority's Compliance Checklist form.
   i) A form for tracking the progress of a Prevailing Wage project
d) Request form for Prevailing Wage Rates.
   i) Prevailing Wage Rates can be obtained on the website www.com.ohio.gov
      (1) Prevailing Wage Determination Schedule of wages must be attached to and made part of the specifications for the project and must be printed on the bidding blanks where the work is done by contract.
e) Bid Tabulation form
   i) A form to be completed and returned to ODOC-DIC-Bureau of Wage and Hour Administration when the contract has been awarded.
f) Prevailing Wage Bonds form
   i) Information needed to be kept on file by the Prevailing Wage Coordinator when bonds from the Public Authority are used for a project.
g) Guideline for the Prevailing Wage Coordinator
   i) The Prevailing Wage complaint form and instructions can be obtained on the website www.com.ohio.gov
h) Record of the Certified Payroll Reports Received form
   i) Helpful form for recording the Certified Payroll Reports and the dates received from the contractors and subcontractors.
i) Employee Interview form
   i) Helpful form for the use by the Prevailing Wage Coordinator when making on-site visits.
j) Employee vs. Independent Contractor
   i) Helpful questions when determining if a person is an Employee or an Independent Contractor.

3) Prevailing Wage Guide for Contractors

a) Outline of responsibilities for the Prevailing Wage Contractor
b) Notification form from the Contractor to the Employee
   i) The contractor must submit to employees a completed and signed notification form.
   ii) Some Prevailing Wage Coordinators may require a copy of the completed

Notification to the Employee form be submitted with the Certified Payroll Reports.

c) Certified Payroll Report form
    i) The contractor can use any form/format he chooses if ***ALL*** the information has been provided.
d) Certified Payroll Report form instruction sheet
e) Corrected Certified Payroll Report Example
f) Affidavit of Compliance form
    i) No Public Authority shall make final payment unless the **Final Affidavits** have been filed by the contractors and subcontractors.

Ohio Department of Commerce Division of Industrial Compliance Bureau of Wage and Hour Administration Chief, Stephen Clegg	6606 Tussing Road, P.O. Box 4009 Reynoldsburg, OH 43068-9009 P: 614-644-2239 F:614-728-8639

INVESTIGATOR CONTACT INFORMATION

Sean Seibert Investigator Supervisor Headquarter County: Lake	Voice: (614) 557-8662 Email: Sean.Seibert@com.ohio.gov
Dave Horvath Investigator Headquarter County: Allen	Voice: (419) 302-1200 Email: David.Horvath@com.ohio.gov
William McCoy Investigator Headquarter County: Franklin	Voice: (614) 633-9356 Email: William.McCoy@com.ohio.gov
Shawn Miles Investigator Headquarter County: Stark	Voice: (614) 496-9076 Email: Shawn.Miles@com.ohio.gov
David Rice Investigator Headquarter County: Montgomery	Voice: (740) 502-0883 Email: Dave.Rice@com.ohio.gov
Kela Thompson Investigator Headquarter County: Franklin	Voice: (614) 633-6818 Email: Kela.Thompson@com.ohio.gov

Stephen Clegg Bureau Chief	Voice: (614) 728-8686 Email: Stephen.Clegg@com.ohio.gov

Prevailing Wage Guide
For
Public Authorities

PREVAILING WAGE THRESHOLD LEVELS
IMPORTANT NOTICE

Before advertising for bids, contracting, or undertaking construction with its own forces, to construct a public improvement, the Public Authority shall have the Ohio Department of Commerce-Division of Industrial Compliance, Bureau of Wage and Hour Administration determine the prevailing rates of wages for workers employed on the public improvement. The wage determination must be included in the project specifications and printed on the bidding blanks where work is done by contract.

"New" construction threshold for *Building* Construction:	**$250,000**
"Reconstruction, enlargement, alteration, repair, remodeling, renovation, or painting" threshold level for *Building* Construction:	**$75,000**

As of January 1, 2024:

"New" construction that involves *roads, streets, alleys, sewers, ditches and other works connected to road or bridge construction* threshold level has been adjusted to:	**$98,974**
"Reconstruction, enlargement, alteration, repair, remodeling, renovation, or painting" that involves *roads, streets, alleys, sewers, ditches and other works connected to road or bridge construction* threshold level has been adjusted to:	**$29,653**

A) Thresholds are to be adjusted biennially by the Director of the Ohio Department of Commerce.
B) Biennial adjustments to threshold levels are made according to the Building Cost for Skilled Labor Index published by McGraw-Hill's Engineering News-Record, but may not increase or decrease more than 3% for any year.

If there are questions concerning this notification, please contact:

Bureau of Wage and Hour Administration
6606 Tussing Road, PO Box 4009
Reynoldsburg, Ohio 43068-9009
Phone: 614-644-2239
Fax: 614-728-8639
www.com.ohio.gov

Public Authority Responsibilities
ORC Chapter 4115: Wages and Hours on Public Works
(Prevailing Wage Coordinator)

1. Before advertising for bids, contracting, or undertaking construction with its own forces, to construct a public improvement, the public authority shall have the Ohio Department of Commerce, Division of Industrial Compliance, Bureau of Wage and Hour Administration determine the prevailing rates of wages for workers employed on the public improvement. The wage determination must be included in the project specifications and printed on the bidding blanks where work is done by contract.

    a. "New" construction has a threshold level of **$250,000**.

    b. "Reconstruction, enlargement, alteration, repair, remodeling, renovation, or painting" has a threshold level of **$75,000.**

    c. "New" construction that involves roads, streets, alleys, sewers, ditches, and other works connected to road or bridge construction has a threshold level of **$98,974**.

    d. "Reconstruction, enlargement, alteration, repair, remodeling, renovation, or painting" that involves roads, streets, alleys, sewers, ditches, and other works connected to road or bridge construction has a threshold of **$29.653**.

        i. Thresholds are to be adjusted biennially by the Director of Ohio Department of Commerce, Division of Industrial Compliance, Bureau of Wage and Hour Administration.

        ii. Biennial adjustments to threshold levels are made according to the Price Deflator for Construction Index, United States Department of Commerce, Bureau of the Census, but may not increase or decrease more than 3% for any year.

2. Every contract for public work shall contain a provision that each worker employed by the contractor or subcontractor, or other person about or upon the public work, must be paid the prevailing rate of wages.

3. If contracts are not awarded or construction undertaken within ninety days (90) from the date of the determination of the prevailing wage, there shall be a re-determination of the wage rates before the contract is awarded.

4. Within **seven (7) working days** after the receipt of notification of a change in the prevailing wage rates, the public authority shall notify all affected contractors and subcontractors. If it is determined that a contractor or subcontractor has violated sections 4115.03 to 4115.16 of the Ohio Revised Code because they were not notified as required, **the public authority is liable** for any back wages, fines, damages, court costs and attorney's fees for the period covering the receipt of wage changes, until they give the required notice.

5. No public authority shall award a contract for a public improvement to any contractor or subcontractor whose name appears on the list of debarred contractors. This list is filed with the Secretary of State by the Ohio Department of Commerce-Division of Industrial Compliance & Labor-Bureau of Wage and Hour Administration **The filing of the notice of conviction with the secretary of state constitutes notice to all public authorities.** These contractors are prohibited from working on public improvements for periods ranging from one to three years. The list of debarred contractors can be located on the website www.com.ohio.gov/laws

6. A public authority must designate and appoint **one of its own employees** to serve as the Prevailing Wage Coordinator during the life of the contract for constructing the public improvement. A Prevailing Wage Coordinator must be appointed no later than ten days before the first payment of wages by contractors to employees working on the public improvement.

PUBLIC AUTHORITY'S COMPLIANCE CHECKLIST FOR PREVAILING WAGE

Project:		Number:
Department:		Phone#:
PW Coordinator:		Phone#:
Architect/Engineer:		Phone#:
Contractor:		Phone#:
Contact Person:		Title:
General Contractor:	Prime Contractor:	Construction Mgr:

Date Completed		Compliance Item Description
	1.	Request Prevailing Wage Determination Schedule from ODOC-DIC-Wage & Hour
	2.	Received Prevailing Wage Determination Schedule
	3.	Incorporate Determination Schedule in Specs./Bidding Blanks
	4.	Incorporate notice of Prevailing Wage requirements in Invitation for Bids/Notice to Bidders
	5.	Incorporate Prevailing Wage requirements in Contract
	6.	Submit complete Invitation for Bid to ODOC-DIC-Wage & Hour
	7.	Invitation for Bids
	8.	Bid Opening
	9.	Check Listing of Violators
	10.	Award of Contract. (see note)
	11.	Submit Bid Tabulation/Award to ODOC-DIC-WAGE & HOUR
	12.	Notice to Successful Bidder
	13.	Work Commenced…(see note)
	14.	Appoint Prevailing Wage Coordinator
	15.	Received list of Subcontractors' names, addresses, phone #'s & email's
	16.	Received Payroll Date Schedule
	17.	Received Registered Apprenticeship Agreement Certifications
	18.	Received Deduction Agreements
	19.	Received Payroll Reports with Certification…(see attachment)
	20.	Visited project site
	21.	Received Changes to Determination Schedule
	22.	Notice to Contractors of Determination Schedule change
	23.	Request Final Compliance Affidavit from contractors &subcontractors
	24.	Received Final Affidavits from all contractors & subcontractors
	25.	Certify Final Payment

Note: If contract is not awarded or construction undertaken within 90 days from the date of establishment of the Prevailing Wage Rates, a re-determination of the Prevailing Wage Rates is required.

BID TABULATION SHEET

Please print and complete this form. Keep it with your records until the contract has been awarded. Once the contract has been officially awarded, select which company was awarded the contract for the project and send a copy to Wage & Hour at webmaster@wagehour.com.state.oh.us

Contracting Public Authority: Public Authority County:		
Project Name:		
Project No.	Bid Date:	Estimate:

Contract Description: ☐ General ☐ HVAC ☐ Electrical ☐ Plumbing ☐ Asbestos ☐ Other _____

Awarded To(check)	List of the Bidding Contractors	Total Bid Amount

Submitted By	
Print Name:	Title:
Telephone No.:	FAX:
Signature:	Date:

INDUSTRIAL DEVELOPMENT BONDS

Bond Projects require the Public Authority to keep the following information on file			
1. Type of Bonds issued: Amount:			
2. The total cost of the Project:			
3. The other type of financing involved in the project:			
4. Portion of the project being constructed with each type of financing:			
5. Are Prevailing Wage Rates being applied to all construction on the project: ~ Yes ~ No			
6. The name of the political subdivision who issued the bonds:			
7. When were the bonds issued:			
8. For what purpose were the bonds issued:			
9. Who handles the funds once the bonds are sold:			
10. Who is the lending institution that purchased the bonds:			
11. How are the funds to be paid out:			
12. When are the funds to be paid out:			
13. Who is the Bond Council:			
14. Who has been appointed as the Prevailing Wage Coordinator:			
PWC Address:			
City:	OHIO	Zip:	Telephone #:
15. Obtain a copy of the inducement and other official documents for the issuance of bonds.			

Prevailing Wage Coordinator Guidelines

(For more detailed information please refer to Chapter 4115 of the Ohio Revised Code)

1. Attend any pre-bid and/or pre-construction meetings.
    a. To explain the prevailing wage rate requirements.
    b. To explain the contractor's responsibilities.
2. Set up and maintain files containing all contractors' and subcontractors' payroll reports, affidavits, and related documents. These files must be available for public inspection.
3. Obtain from each contractor a list of their subcontractors' names, addresses, telephone numbers, and email addresses.
4. Require each contractor and subcontractor to provide their project dates. This will be used to make a time schedule for receiving their certified payrolls.
5. Obtain from each contractor, the name and address of their Bonding\Surety Company.
6. Obtain from out-of-state corporations, the name and address of their Statutory Agent. (This agent must be in the State of Ohio and registered with the Ohio Secretary of State.)
    a. Records made in connection with the public improvement must not be removed from the State of Ohio for the period of one year following the completion of the project.
7. Supply contractors with any changes in the Prevailing Wage Rates.
8. Within two weeks after the first pay, obtain a certified payroll report from each contractor. A certified report is one that is sworn to and signed by the contractor.
    a. If the job will exceed four months, all reports after the initial report can be filed once per month. (The initial report must be filed within two weeks.)
    b. If the job will last less than four months, all reports are to be filed weekly after the initial report.
9. Establish and follow procedures to monitor compliance by contractors and subcontractors.
    a. Visit project to verify posting requirements and job classifications.
    b. Review certified payroll reports to ensure they are submitted in a timely fashion and complete with the following information for each employee:
        i. Name, current address, and their social security number or last 4 when permitted
        ii. Classification (must be specific for laborers and operators, including level)
        iii. Hours worked on the project
        iv. Hourly rate
        v. Fringe benefits, if applicable
        vi. Total hours worked for the week (all jobs)
        vii. Gross wages, all deductions, net pay
    c. Compare rates and fringes reported to rates in prevailing wage schedule.
10. Upon completion of the project and prior to the final payment, require an affidavit of compliance from each contractor and subcontractor. **No public authority shall make**

final payment to any contractor or subcontractor unless the final affidavits have been filed by the respective contractor and subcontractor. (O.R.C. section 4115.07)

11. Report any non-compliance to Ohio Department of Commerce, Division of Industrial Compliance, Bureau of Wage & Hour Administration. The PW complaint form and instructions can be obtained on the website www.com.ohio.gov.

RECORD OF THE CERTIFIED PAYROLL REPORTS RECEIVED

Project:		Number:
Contractor:		Phone #: Email:
General Contractor:	Prime Contractor:	Subcontractor:
Date work commenced:	Completed:	Final Affidavit:

Payroll	Payroll Date	Date Received		Payroll	Payroll Date	Date Received
1				33		
2				34		
3				35		
32				64		

Prevailing Wage Investigation – Employee Interview

Failure to complete this interview form may reduce our ability to recover back wages that might be owed to you.

Project Name:		
Address:	City:	County:

Employee Name:		Last 4 Digits of SS#:	
Address:	City:	State:	ZIP:
Home Phone Number:	Cell/Work Number:		
Email:			
Best time to be reached:			

Another Source of Contact Name:	Relationship:	Telephone Number:

Contractor's Name:	Owner:		
Address:	City:	State:	ZIP:
Phone Number:	Fax Number:		
Email:			

Date Hired: ____/____/_____ Date started on this project: ____/____/_____	Approximate number of hours worked on the project: Straight Time:_____ Overtime:_____
Method of Recording Hours: □ Timecard □ Called into Office	Recorded by: □ Employee □ Foreman
Did you keep a personal record of your hours worked on this project? □ Yes □ No	Do you have paycheck stubs? □ Yes □ No
Did anyone else keep a personal record? □ Yes □ No If YES, who:	

List your job classification(s):	□ Journeyman □ Apprentice – Level: _____ □ Helper

List your specific job duties:	List tools/equipment used:
Hourly Rate of Pay for this Project: $_____	Regular Hourly Rate of Pay: $_____
Fringe Benefits Paid by Contractor: □ None □ Vacation – Amount: _____ □ Health Insurance □ Holidays – Amount: _____ □ Life Insurance □ Apprenticeship Training □ Pension □ Profit Sharing □ Bonus □ Other (list):	
Did you work overtime? □ Yes □ No	Were hours over 40 per week paid at time and half? □ Yes □ No
Circle the day of the week you received your pay: Mon. Tue. Wed. Thurs. Fri. Sat. Sun.	Method of payment: □ Check □ Cash □ Direct Deposit
Please provide a detailed list of the dates, times and hours worked within each classification that may apply to the work performed on a separate sheet.	
Comments (attach additional sheets if necessary):	

Signature and Notary

Affiant is further informed that Section 2921.13 of the Ohio Revised Code provides a penalty of a misdemeanor of the first degree and that prosecution will be pursued of those persons who "knowingly swear or affirm the truth of a false statement when ...the statement is sworn or affirmed before a notary public..."

Sworn to before me and subscribed by the said:

_____ in my presence this

_____ day of _____, 20_____.

_____

Notary Public

I hereby certify that this is a true statement to the best of my knowledge and belief.

_____

Signature Date

Return To:

Ohio Department of Commerce
Bureau of Wage and Hour Administration
6606 Tussing Road, P.O. Box 4009
Reynoldsburg, OH 43068-9009

Office: 614-644-2239
Fax: 614-728-8639

Email:
webmaster@wagehour.com.state.oh.us

Signature of PW Coordinator:	Date:

EMPLOYEE VS. INDEPENDENT CONTRACTOR

EMPLOYEE	↔	YES	Does the employer have the right to control and direct worker?	NO	↔	INDEPENDENT CONTRACTOR
EMPLOYEE	↔	YES	Does the worker receive instructions about how and where the work is to be done instead of the employer merely specifying the desired result?	NO	↔	INDEPENDENT CONTRACTOR
EMPLOYEE	↔	YES	Is payment based on time spent rather than a set price for the work to be performed?	NO	↔	INDEPENDENT CONTRACTOR
EMPLOYEE	↔	YES	Does the worker devote virtually all his working time to the employer rather than offering services to the general public?	NO	↔	INDEPENDENT CONTRACTOR
EMPLOYEE	↔	NO	Does the worker performing services make their services available to the general public and/or other businesses?	YES	↔	INDEPENDENT CONTRACTOR
EMPLOYEE	↔	YES	Is there a continuing relationship between employer and worker?	NO	↔	INDEPENDENT CONTRACTOR
EMPLOYEE	↔	YES	Can the worker be discharged at will?	NO	↔	INDEPENDENT CONTRACTOR
EMPLOYEE	↔	YES	Did the employer train the worker for the job?	NO	↔	INDEPENDENT CONTRACTOR

EMPLOYEE VS. INDEPENDENT CONTRACTOR-continued

EMPLOYEE	↔	YES	Does the employer have employees performing the same work as the independent contractor?	NO	↔	INDEPENDENT CONTRACTOR
EMPLOYEE	↔	YES	Does the worker perform services personally rather than delegating them to others?	NO	↔	INDEPENDENT CONTRACTOR
EMPLOYEE	↔	YES	Does the employer set a specific time when the individual services are to be performed?	NO	↔	INDEPENDENT CONTRACTOR
EMPLOYEE	↔	YES	Does the employer furnish the tools and materials used by the worker performing services?	NO	↔	INDEPENDENT CONTRACTOR
EMPLOYEE	↔	YES	Is the employer assuming all the financial risk, rather than the worker making a significant financial investment in the job and having the opportunity to realize a profit or loss from the work?	NO	↔	INDEPENDENT CONTRACTOR
EMPLOYEE	↔	NO	Does the individual performing the services publicly advertise these services in for example, the newspaper or yellow pages ?	YES	↔	INDEPENDENT CONTRACTOR
EMPLOYEE	↔	NO	Does the individual performing the services have a business license?	YES	↔	INDEPENDENT CONTRACTOR
EMPLOYEE	↔	NO	Does the individual performing the services operate d.b.a. or under a tradename?	YES	↔	INDEPENDENT CONTRACTOR

Prevailing Wage Guide For Contractors

6606 Tussing Road
Reynoldsburg, OH 43068 U.S.A.

The State of Ohio is an Equal Opportunity Employer and Provider of ADA Services

614 | 644-2223
com.ohio.gov

Prevailing Wage Contractor Responsibilities

This is a summary of prevailing wage contractors' responsibilities. For more detailed information please refer to Chapter 4115 of the Ohio Revised Code

General Information
Ohio's prevailing wage laws apply to all public improvements financed in whole or in part by public funds when the total overall project cost is fairly estimated to be more than **$250,000** for new construction or **$75,000** for reconstruction, enlargement, alteration, repair, remodeling, renovation, or painting.

Ohio's prevailing wage laws apply to all public improvements financed in whole or in part by public funds when the total overall project cost is fairly estimated to be more than **$98,974** for new construction that involves roads, streets, alleys, sewers, ditches and other works connected to road or bridge construction or **$29,653** for reconstruction, enlargement, alteration, repair, remodeling, renovation, or painting of a public improvement that involves roads, streets, alleys, sewers, ditches and other works connected to road or bridge construction.

a) Thresholds are to be adjusted biennially by the Administrator of Ohio Department of Commerce, Division of Industrial Compliance and Labor, Bureau of Wage and Hour Administration
b) Biennial adjustments to threshold levels are made according to the Construction Cost Index for Commercial Construction published by McGraw Hill's Engineering News Record.

Penalties for Violation
Violators are to be assessed the wages owed, plus a penalty of 100% of the wages owed.

Intentional Violations
If an intentional violation is determined to have occurred, the contractor is prohibited from contracting directly or indirectly with any public authority for the construction of a public improvement. Intentional violation means "a willful, knowing, or deliberate disregard for any provision" of the prevailing wage law and includes but is not limited to the following actions:

- Intentional failure to submit payroll reports as required or knowingly submitting false or erroneous reports.
- Intentional misclassification of employees for the purpose of reducing wages.
- Intentional misclassification of employees as independent contractors or as apprentices.
- Intentional failure to pay the prevailing wage.
- Intentional failure to comply with the allowable ratio of apprentices to skilled workers as required by the regulations established by Ohio Department of Commerce, Division of Industrial Compliance and Labor, Bureau of Wage and Hour Administration.
- Intentionally employing an officer, of a contractor or subcontractor, that is known to be prohibited from contracting, directly or indirectly, with a public authority.

Responsibilities

1. Pay the prevailing rate of wages as shown in the wage rate schedules issued by the Ohio Department of Commerce, Division of Industrial Compliance and Labor, Bureau of Wage and Hour Administration, for the classification of work being performed.
    a. Wage rate schedules include all modifications, corrections, escalations, or reductions to wage rates issued for the project.

b. Overtime must be paid at time and one-half the employee's base hourly rate. Fringe benefits are paid at straight time rate for all hours including overtime.
c. Prevailing wages must be paid in full without any deduction for food, lodging, transportation, use of tools, etc., unless the employee has voluntarily consented to these deductions in writing. The public authority and the Director of Ohio Department of Commerce, Division of Industrial Compliance and Labor, Bureau of Wage and Hour Administration - must approve these deductions as fair and reasonable. Consent and approval must be obtained before starting the project.

2. Use of Apprentices and Helpers cannot exceed the ratios permitted in the wage rate schedules.
    a. Apprentices must be registered with the U.S. Department of Labor Bureau of Apprenticeship and Training.
    b. Contractors must provide the Prevailing Wage Coordinator a copy of the Apprenticeship Agreement for each apprentice on the project.

3. Keep full and accurate payroll records available for inspection by any authorized representative of the Ohio Department of Commerce, Division of Industrial Compliance, Bureau of Wage and Hour Administration or the contracting public authority, including the Prevailing Wage Coordinator. Records should include but are not limited to:
    a. Timecards, time sheets, daily work records, etc.
    b. Payroll ledger\journals and canceled checks\check register.
    c. Fringe benefit records must include program, address, account number, & canceled checks.
    d. Records made in connection with the public improvement must not be removed from the State for one year following the completion of the project.
    e. Out-of-State Corporations must submit to the Ohio Secretary of State the full name and address of their Statutory Agent in Ohio.

4. Prevailing Wage Rate Schedule **must** be posted on the job site where it is accessible to all employees.

5. Prior to submitting the initial payroll report, supply the Prevailing Wage Coordinator with your project dates to schedule reporting of your payrolls.

6. Supply the Prevailing Wage Coordinator a list of all subcontractors including the name, address, and telephone number for each.
    a. **Contractors are responsible for their subcontractors' compliance with requirements of Chapter 4115 of the Ohio Revised Code.**

7. Before employees start work on the project, supply them with written notification of their job classification, prevailing wage rate, fringe benefit amounts, and the name of the Prevailing Wage Coordinator for the project. A copy of the completed signed notification should be submitted to Prevailing Wage Coordinator.

8. Supply all subcontractors with the Prevailing Wage Rates and changes.

9. Submit certified payrolls within two (2) weeks after the initial pay period. Payrolls must include the following information:
    a. Employees' names, addresses, and social security numbers.
        i. Corporate officers/owners/partners and any salaried personnel who do physical work on the project are considered employees. All rate and reporting requirements are applicable to these individuals.

b. Employees' work classification.
    i. Be specific about the laborers and/or operators (Group)
    ii. For all apprentices, show level/year and percent of journeyman's rate
c. Hours worked on the project for each employee.
    i. The number of hours worked in each day and the total number of hours worked each week.

d. Hourly rate for each employee.
    i. The minimum rate paid must be the wage rate for the appropriate classification. The Department's Wage Rate Schedule sets this rate.
    ii. All overtime worked is to be paid at time and one-half for all hours worked more than forty (40) per week.
e. Where fringes are paid into a bona fide plan instead of cash, list each benefit and amount per hour paid to program for each employee.
    i. When the amount contributed to the fringe benefit plan and the total number of hours worked by the employee on all projects for the year are documented, the hourly amount is calculated by dividing the total contribution of the employer by the total number of hours worked by the employee.
    ii. When the amount contributed to the fringe benefit is documented but not the total hours worked, the hourly amount is calculated by **dividing the total yearly contribution by 2080**.
f. Gross amount earned on all projects during the pay period.
g. Total deductions from employee's wages.
h. Net amount paid.

10. The reports shall be certified by the contractor, subcontractor, or duly appointed agent stating that the payroll is correct and complete; and that the wage rates shown are not less than those required by the O.R.C. 4115.

11. Provide a Final Affidavit to the Prevailing Wage Coordinator upon the completion of the project.

PREVAILING WAGE NOTIFICATION TO EMPLOYEE

4115.05…the contractor or subcontractor shall furnish each employee **NOT covered by a collective bargaining agreement** written notification of the job classification to which the employee is assigned, the prevailing wage determined to be applicable to that classification, separated into the hourly rate of pay and the fringe payments, and the identity of the prevailing wage coordinator appointed by the public authority. The contractor or subcontractor shall furnish the same notification to each affected employee every time the job classification of the employee is changed.

Project Name:	Job Number:
Contractor:	
Project Location:	

Prevailing Wage Coordinator	**Employee**
Public Authority:	Name:
Name of PWC:	Street:
Street:	City:
City:	State/Zip:
State/Zip:	Phone: Email:
Phone:	Last 4 Digits of SS #:

You will be performing work on this project that falls under these classifications. You will be paid the appropriate rate for the type of work you are performing.

Classification:	**Prevailing Wage Rate Total Package:**	**Minus your fringe benefits *:**	**Your hourly base rate and overtime:**
			/
			/
			/
			/
			/
			/

Hourly fringe benefits paid on your behalf by this company (Yearly amount the **company pays** divided by 2080):

Fringe	**Amount**	**Fringe**	**Amount**
Health Insurance		Vacation	
Life Insurance		Holiday	
Pension		Sick Pay	
Other (Specify)		Training	
Other (Specify)		**Total Hourly Fringes ***	

Contractor's Signature:	Date:
Employee's Signature:	Date:

INSTRUCTIONS FOR PREPARING CERTIFIED PAYROLL REPORTS

General:

Contractors and subcontractors are required by law to submit certified payroll reports for work on projects covered by Ohio's Prevailing Wage Law. This form meets the reporting requirements established by Ohio Revised Code Chapter 4115. The use of this form is not mandatory; employers may submit their own forms if all of the required information is included. This form may be reproduced, or additional copies obtained from:

Ohio Department of Commerce
Division of Industrial Compliance
Bureau of Wage and Hour Administration
6606 Tussing Road, P.O. Box 4009
Reynoldsburg, Ohio 43068-9009
614-644-2239
www.com.ohio.gov

Certified Payroll Heading:

Employer name and address: Company's full name and address…Indicate if the company is a subcontractor.
Subcontractor: Check and list the name of the General Contractor or Prime.
Project: Name and location of the project, including county.
Contracting Public Authority: Name and address of the contracting public authority… (Owner of the project).
Week Ending: Month, day, and year for last day of reporting period.
Payroll #: Indicates first, second, third, etc. payroll filed by the company for the project.
Page indicator: number of pages included in the report.
Project Number: Determined by the public authority…If there is no number leave blank.

Payroll Information by column:

1. Employee Name, Address and Social Security number: This information must be provided for all employees that perform physical labor on the project. The Social Security number is required; the last four digits may be permitted by the public authority. Corporate officers, partners, and salaried employees are considered employees and must be paid the prevailing rate. Individual sole proprietors do not have to pay themselves prevailing rate but must report their hours on the project.

2. Work Class: List classification of work performed by employee. If unsure of work classification, consult the Ohio Department of Commerce-Division of Industrial Compliance & Labor-Bureau of Wage and Hour Administration. Employees working more than one classification should have separate line entries for each classification. Indicate what year/level for Apprentices. Be specific when using laborer and operator classifications; for example, Backhoe Operator or Asphalt Laborer or by "Group".

3. Hours Worked, Day & Date: In the first row of column 3, enter days of the company's pay period for example; M T W TH F S S. The second row is for the date that corresponds with each day for the pay period. In the employee information section, enter the number of hours worked on the prevailing wage project and which day the hours were worked. Separate rows are labeled for (ST) straight time hours and (OT) overtime hours. All hours worked after 40, must be paid at the appropriate overtime rate.

4. Project Total Hours: Total the hours entered for pay period.

5. Base Rate: Enter actual rate per hour paid to the employee. The overtime hourly rate is time and one-half the base rate listed in the prevailing wage schedule plus fringe benefits at straight time rate. The prevailing wage schedule lists the base rate plus fringe benefit amounts. These amounts added together equal the total prevailing wage rate. Employers must pay this total amount in one of three ways.

1) Total rate may be paid in entirety in the base rate to the employee; in which case, the cash designation will be checked for fringe benefits.
2) Total rate may be paid as listed in prevailing wage rate schedule with total fringe amounts paid approved plans.
3) Total rate may be paid with a combination of base rate and fringe payments to approved plans in amounts other than those listed in schedule.

6. Project Gross: Enter total gross wages earned on the project for straight time and overtime. Project hours "X" base rate should equal project gross.

7. Fringes: If fringe benefits are paid in the hourly base rate, indicate this by marking the **Cash** space. If fringe benefits are paid to approved plans as listed in the prevailing wage rate schedule, mark the space **Approved Plans**. If fringe benefits are paid partially in the base rate and partially to approved plans, mark the space **Cash & Approved Plans**. List the hourly amount paid to approved plans for each fringe. If payments are not made on a per hour basis, ***calculate the hourly fringe credit by dividing the yearly employer contribution by*** the lesser of: hours actually worked in the year (these must be documented) or ***2080***. Fringe benefits include**: Employer's share** of health insurance, life insurance, retirement plan, bonus/profit sharing, sick pay, holiday pay, personal leave, vacation, and education/training programs. If unsure of a possible fringe benefit, contact the Ohio Department of Commerce-Division of Industrial Compliance & Labor-Bureau of Wage and Hour Administration.

8. Total Hours All Jobs: Total all hours worked during the pay period including non-prevailing wage jobs.

9. Total Gross All Jobs: Gross amount earned in the pay period for all hours worked.

10. Self-explanatory.

11. Self-explanatory.

Certified Payroll Report

Report for: ☐ Check if Subcontractor[1)] Contract No: Payroll No:

Company:[1)] If Sub, GC/Prime Contractor Name:

Address: Project Name & Location: Week Ending:

City, State, Zip Public Authority (Owner):

Phone No: Sheet:[2)] of

1. Employee Name, Address, & SS# (Last 4 digits if permitted)	2.Work Class[3)]	3.Prevailing Wage Project Hours Worked - Day & Date								4.Total Hours	5.Base Rate	6.Project Gross	Fringes: ☐ Cash ☐ Approved Plans ☐ Cash & Approved Plans						Weekly Payroll Amount			
													Fringe Rate Your Company Pays Per Hour						8.Total Hrs for all Jobs	9. Total Gross on All Jobs	10. Total Deductions	11. Net Pay on All Jobs
													H&W	Pens	Vac	Hol	Other	Total				
		OT																				
		ST																				
		OT																				
		ST																				
1) By signing below, I certify that: (1) I pay, or supervise the payment of the employees shown above; (2) during the pay period reported on this form, all hours worked on this project have been paid at the appropriate prevailing wage rate for the class of work done; (3) the fringe benefits have been paid as indicated above; (4) no rebates or deductions have been or will be made, directly or indirectly from the total wages earned, other than permissable deductions as defined in ORC Chapter 4115; and (5) apprentices are registered with the U.S. Dept. of Labor, Bureau of Apprenticeship and Training. I understand that the willful falsification of any of the above statements may subject the Contractor or Subcontractor to civil or criminal prosecution.

Type or Print Name and Title Signature Date

11/14 jc

[2)]Attach additional sheets as necessary. [3)]Type in continuous line, text will wrap.

DO NOT REDO FORM AND CHANGE RATES IF AN ERROR HAS BEEN MADE! SUBMIT A CORRECTED REPORT:

****CORRECTED****

CORRECTED FORMS CAN BE HANDWRITTEN

CERTIFIED PAYROLL REPORT

Total Hours being corrected for this indiv.

Difference in base rate & corrected base rate if applicable.

Employer Name & Address	Name of General / Prime Contractor	Project Name & Location	Contracting Public Authority
Fill out all other areas of the form as usual.			
Check if subcontractor ☐	Week Ending	Payroll # Correcting from xx to xx Page____ Of____	Project Number

1. Employee Name, Address and Social Security Number	2. Work Class	3. Hours Worked - Day & Date	4. Project Total Hrs	5. Base Rate	6. Project Gross	7. Fringes: Cash ☐ Approved Plans ☐ Cash & Approved Plans ☐ H&W	Pens	Vac	App	Other	8. Total Hours All Jobs	9. Total Gross All Jobs	10. Taxes Withheld	11. Other Deducts	12. NET Paid
Name/Address/SSN	Class	OT													
		ST													
Name/Address/SSN	Class	OT													
		ST													
		OT													
		ST													
		OT													
		ST													

Put the period that is being corrected, i.e.: Oct 26 to Dec 19, not individual weekly dates.

Difference in fringes & corrected fringes if applicable.

The net paid will be the total of difference paid and the total hours being corrected. Provide Check # in margin.

Date Fill in My signature on this form signifies that I pay, or supervise the payment of the employees shown above. I am certifying: 1) That during the pay period reported on this form, all hours worked on this project have been paid at the appropriate prevailing wage rate for the class of work done. 2) That the fringe benefits have been paid as indicated above. 3) That no rebates or deductions have been or will be made, directly or indirectly from the total wages earned, other than permissable deductions as defined in the Ohio Revised Code Chapter 4115. 4) That apprentices are registered with the U.S. Department of Labor, Bureau of Apprenticeship and Training. The willful falsification of any of the above statements may subject the contractor or subcontractor to civil or criminal prosecution.

Name and Title Complete

Signature Sign

Send cover letter stating what happened, with a signed letter from the employee acknowledging that they were underpaid, received payment, check or transaction number.

FINAL AFFIDAVIT OF COMPLIANCE
PREVAILING WAGES

I, _____, _____ do hereby certify
(Name of person signing affidavit) (Title)

that the wages paid to all employees of: _____
(Company name)

for all hours worked on project: _____
(Project name)

_____
(Project location)

During the period from _____to_____ are in compliance with
(Project Dates)

Prevailing Wage requirements of Chapter 4115 of the Ohio Revised Code. I further certify that no rebates or deductions have been or will be made, directly or indirectly, from any wages paid in connection with this project, other than those provided by law.

_____ _____
(Signature of Officer or Agent) (Print Name of Officer or Agent)

Sworn to and subscribed in my presence this _____day of _____, 20_____.

_____
(Notary Public)

The above affidavit must be executed and sworn to by the officer or agent of the contractor or subcontractor who supervises the payment of employees. This affidavit must be submitted to the owner (public authority) before the surety is released or final payment due under the terms of the contract is made.

Instructions for Filing a Minimum Wage Complaint

There is no cost in having a valid complaint investigated by our office. Please be advised, we cannot provide legal advice or act as your attorney. Also, please note, this office is only able to pursue minimum wage for the hours that are found to be unpaid. You also have the option of pursing your complaint privately or you may wish to contact an attorney. However, you cannot pursue your complaint through both processes at the same time.

After reviewing the guidelines below, if you believe that your situation falls within our investigatory limitations, you may file a complaint with our office.
The Bureau of Wage and Hour Administration investigates complaints involving the following:

- Minimum wage not being paid,
- Overtime not being paid,
- Unauthorized deductions, and
- Last paychecks being held.

We cannot collect wages owed for the any of the following reasons:

- Vacation pay,
- Sick leave,
- Holidays, or
- Other employment benefits promised to you.

In addition, we cannot investigate a complaint if you believe you were improperly terminated or if your employer did not properly withhold taxes, social security, etc.

To file a complaint, please follow these steps:

1. Fill in the form completely using black or blue ink. Please print legibly.
2. Provide copies, NOT originals, of the following: pay stubs, time sheets and any other records that will help prove your claim.
3. Use a separate sheet of paper to explain your situation, if needed.
4. Please have your signature notarized.
5. If you wish to remain anonymous, please indicate that by selecting the correct boxes on the form. Please note, you will remain anonymous until such time that wages are to be paid.
6. Submit the completed complaint form and your records via Mail, Email, or Fax To:

   Ohio Department of Commerce
   Bureau of Wage and Hour Administration
   6606 Tussing Road, P.O. Box 4009
   Reynoldsburg, OH 43068-9009

   Office: 614-644-2239
   Fax: 614-728-8639

   Email: webmaster@wagehour.com.state.oh.us

Please note, a complaint will be rejected if it does not contain complete and sufficient information. A complaint may also be rejected depending on your employment status (i.e. an exempt employee).

Minimum Wage Complaint

Current status with this employer:	**Do not write in this area**	
Present employee of business? □Yes □No Former employee of business? □Yes □No **Reason for filing complaint:** □Minimum wage not paid □ Overtime not paid □ Unpaid wages □ Last pay not received □ Other (Explain in comments section below)	Case #_____ Approved □Yes □No Rejected □Yes □No Denied □Yes	
	County	Investigator
	Comments:	

Incomplete forms will be returned.

Company/Employer Information	Name			
Telephone	Address			
Email/Website	City	State	Zip	County
Type of Business	Number of Employees □ 0-5 □ 10-25 □ 50-75 □ 100+			
Owner's name	Supervisor's name and title			
Is the business still operating? □Yes □No Business is ____Over / _Under $500,000 per year	Has the business filed bankruptcy? □Yes □No			

Complainant/Employee Information *Employees should include copies of pay stubs, timecards, or any other documents that will assist in our investigation.*	Name			
Telephone	Address			
Other telephone numbers where you can be reached:	City	State	Zip	County
Email	☐ Yes, I authorize the use of my name ☐ No, I do not authorize the use of my name			

Are you over 18 years old? □Yes □No	How long did you work there? _____ From___/___/___ to ___/___/___	What position did you hold?

Wage Payments

□Hourly Amount _____ □Weekly?
□Salary? Amount _____ □Bi-weekly?
□Overtime? Amount _____ □Monthly?
Were tips received? □Yes □No
If yes, was at least $30 in tips reported each week? □Yes □No

Were you employed:

In outside sales? □Yes □No
In a managerial/supervisory position? □Yes □No
By a governmental agency? □Yes □No
In a professional position? □Yes □No
In interstate commerce? □Yes □No
How much are you owed? $_____
Time period: From _____/_____/_____ to _____/_____/_____

Are any part of these wages for?

Bonus □Yes □No
Commission □Yes □No
Vacation/Holiday Pay/Sick Leave □Yes □No
Do you owe your employer for advances, loans, merchandise, etc. □Yes □No
If yes, amount owed: $_____
Did employer keep time records? □Yes □No
Were you paid in cash? □Yes □No
Did employer keep wage records? □Yes □No
Do you have your own record of hours worked? □Yes □No

Approximate Number of Unpaid Hours:	Were deductions for taxes, etc. withheld? □Yes □No If yes, were amounts listed on pay stubs? □Yes □No

Additional comments:

Attach any information to substantiate your claim. Unsubstantiated claims may be returned.

Special Notice

I _____, on this day _____

☐ **Do**

☐ **Do Not**

assign to the Ohio Department of Commerce all rights, title, and interest to my claim for wages against

_____.

(Employer)

In assigning these rights, I am aware that I must submit written notice of any change in my representational status.

☐ Yes, I authorize the use of my name

☐ No, I do not authorize the use of my name

_____

Signature Date

Signature and Notary

Affiant is further informed that Section 2921.13 of the Ohio Revised Code provides a penalty of a misdemeanor of the first degree and that prosecution will be pursued of those persons who "knowingly swear or affirm the truth of a false statement when… the statement is sworn or affirmed before a notary public…"

Sworn to before me and subscribed by the said:

_____

In my presence this _____day of _____20___

Notary Public

Complaints will be returned if not complete and signed

I hereby certify that this is a true statement to the best of my knowledge and belief.

_____

Signature Date

Return via Mail, Email, or Fax To:

Ohio Department of Commerce
Bureau of Wage and Hour Administration
6606 Tussing Road, P.O. Box 4009
Reynoldsburg, OH 43068-9009

Office: 614-644-2239
Fax: 614-728-8639

Email: webmaster@wagehour.com.state.oh.us

*** Incomplete forms will be returned ***

Prevailing Wage Rate
Skilled Crafts

Name of Union: Asbestos Local 207

Type of Rate: Commercial

Change #:	**Craft:**	**Effective Date:**	**Effective Date:**
LCN01-2026ib	Asbestos Worker	7/8/2026	7/8/2026

	BHR		Fringe Benefit Payments						Irrevocable Fund		Total PWR	Overtime Rate
			H&W	Pension	App Tr.	Vac.	Annuity	Other	LECET (*)	MISC (*)		
Classification												
Asbestos Abatement	$35.25		$11.20	$7.50	$1.00	$4.00	$0.00	$0.05	$0.00	$0.00	$59.00	$76.63
Apprentice	BHR	Percent										
Trainee 1 Year - 600 Hrs	$25.00	$70.92	$11.20	$1.90	$1.00	$1.00	$0.00	$0.05	$0.00	$0.00	$40.15	$52.65

(*)Special Calculation Note :

Other: Drug Testing

Ratio :

3 Journeymen to 1 Trainee

Jurisdiction (* denotes special jurisdictional note) :

Adams, Ashland, Ashtabula*, Athens, Auglaize, Brown, Butler*, Carroll, Champaign, Clark, Clermont, Clinton, Columbiana, Coshocton, Crawford, Cuyahoga, Darke, Delaware, Erie*, Fairfield, Fayette, Franklin, Geauga, Greene, Guernsey, Hamilton, Hardin, Harrison, Highland, Hocking, Holmes, Huron, Knox, Lake, Licking, Logan, Lorain, Madison, Mahoning, Marion, Medina, Miami, Montgomery, Morgan, Morrow, Muskingum, Noble, Perry, Pickaway, Portage, Preble, Richland, Ross, Shelby, Stark, Summit, Trumbull, Tuscarawas, Union, Vinton, Warren*, Wayne

Special Jurisdictional Note :

Ashtabula County: (post offices & townships of Ashtabula, Austinburg, Geneva, Harperfield, Jefferson, Plymouth & Saybrook) (townships of Andover, Cherry Valley, Colbrook, Canneaut, Denmark, Dorset, East Orwell, Hartsgrove, Kingville, Lenox, Monroe,Morgan,New Lyme,North Kingsville, Orwell, Pierpoint, Richmond Rock Creek, Rome, Shefield, Trumbull, Wayne, Williamsfield & Windsor)

Butler County: (townships of Fairfield, Hanover, Liberty, Milford, Morgan, Oxford, Ripley, Ross, St. Clair, Union & Wayne) (Lemon & Madison)

Erie County: (post offices & townships of Berlin, Berlin Heights,Birmingham,Florence, Huron, Milan, Shinrock & Vermilion)

Warren County: (townships of: Deerfield, Hamilton, Harlan, Salem, Union & Washington) (Clear Creek, Franklin, Mossie, Turtle Creek & Wayne)

Details :

An Abatement Journeyman is anyone who has more than 600 hours in the Asbestos Abatement field.

Asbestos & lead paint abatement including, but not limited to the removal or encapsulation of asbestos & lead paint, all work in conjunction with the preparation of the removal of same & all work in conjunction with the clean up after said removal. The removal of all insulation materials, whether they contain asbestos or not, from mechanical systems (pipes, boilers, ducts, flues, breaching, etc.) is recognized as being the exclusive work of the Asbestos Abatement Workers.

On all mechanical systems (pipes, boilers, ducts, flues, breaching, etc.) that are going to be demolished, the removal of all insulating materials whether they contain asbestos or not shall be the exclusive work of the Laborers.

Prevailing Wage Rate
Skilled Crafts

Name of Union: Asbestos Local 3 Heat & Frost Insulators

Type of Rate: Commercial

Change #:	**Craft:**	**Effective Date:**	**Effective Date:**
LCN01-2026ib	Asbestos Worker	8/12/2026	8/12/2026

	BHR		Fringe Benefit Payments						Irrevocable Fund		Total PWR	Overtime Rate
			H&W	Pension	App Tr.	Vac.	Annuity	Other	LECET (*)	MISC (*)		
Classification												
Asbestos Insulation Worker	$47.13		$17.30	$11.35	$0.00	$0.00	$0.00	$0.00	$0.00	$0.00	$75.78	$99.34
Fire Stop Specialist	$47.13		$17.30	$11.35	$0.00	$0.00	$0.00	$0.00	$0.00	$0.00	$75.78	$99.34
Fire Stop Technician	$38.82		$17.30	$4.50	$0.00	$0.00	$0.00	$0.00	$0.00	$0.00	$60.62	$80.03
Apprentice	BHR	Percent										
1st year	$26.67	$56.58	$17.30	$1.50	$0.00	$0.00	$0.00	$0.00	$0.00	$0.00	$45.47	$58.81
2nd year	$29.46	$62.50	$17.30	$2.50	$0.00	$0.00	$0.00	$0.00	$0.00	$0.00	$49.26	$63.99
3rd year	$32.27	$68.47	$17.30	$3.50	$0.00	$0.00	$0.00	$0.00	$0.00	$0.00	$53.07	$69.20
4th year	$38.82	$82.36	$17.30	$4.50	$0.00	$0.00	$0.00	$0.00	$0.00	$0.00	$60.62	$80.03

(*)Special Calculation Note :

Ratio :

3 Journeymen to 1 Apprentice

Jurisdiction (* denotes special jurisdictional note) :

Ashtabula*, Cuyahoga, Erie*, Geauga, Huron, Lake, Lorain

Special Jurisdictional Note :

Ashtabula: the townships of Ashtabula, Austinburg, Geneva, Jefferson, Plymouth & Saybrook
Erie: to Sandusky limits

Details :

Mechanics & apprentices engaged in the manufacture, fabrication, assembling, molding, handling, erection, spraying, pouring, mixing, hanging, clean-up, preparation, application, adjusting, alteration, repairing, dismantling, reconditioning, testing & maintenance of Heat & Frost Insulation such as Magnesia, Asbestos, Hair Felt, Wool Felt, Cork, Mineral Wool, Infusorial Earth, Mercerized Silk, Flax, Fiber, Fire Felt, Asbestos Paper, Asbestos Curtain, Asbestos Millboard, Fiberglass, Foam glass, Styrofoam, Polyurethane, fire stopping, smoke stopping, all recyclable material, soundproofing, all penetrations, any flexible or rigid fireproofing, all jacketing systems including metal, lead, and PVC or other material.

Prevailing Wage Rate
Skilled Crafts

Name of Union: Boilermaker Local 744

Type of Rate: Commercial

Change #: LCN01-2024ib

Craft: Boilermaker

Effective Date: 6/5/2024

Effective Date: 6/5/2024

	BHR		Fringe Benefit Payments						Irrevocable Fund		Total PWR	Overtime Rate
			H&W	Pension	App Tr.	Vac.	Annuity	Other	LECET (*)	MISC (*)		
Classification												
Boilermaker	$42.70		$7.07	$17.74	$0.78	$0.00	$9.56	$0.34	$0.00	$0.00	$78.19	$99.54
Apprentice	BHR	Percent										
1st 6 months	$29.89	$70.00	$7.07	$17.74	$0.78	$0.00	$9.56	$0.34	$0.00	$0.00	$65.38	$80.33
2nd 6 months	$30.96	$72.50	$7.07	$17.74	$0.78	$0.00	$9.56	$0.34	$0.00	$0.00	$66.45	$81.93
3rd 6 months	$32.03	$75.00	$7.07	$17.74	$0.78	$0.00	$9.56	$0.34	$0.00	$0.00	$67.52	$83.53
4th 6 months	$33.09	$77.50	$7.07	$17.74	$0.78	$0.00	$9.56	$0.34	$0.00	$0.00	$68.58	$85.13
5th 6 months	$34.16	$80.00	$7.07	$17.74	$0.78	$0.00	$9.56	$0.34	$0.00	$0.00	$69.65	$86.73
6th 6 months	$36.30	$85.00	$7.07	$17.74	$0.78	$0.00	$9.56	$0.34	$0.00	$0.00	$71.79	$89.93
7th 6 months	$38.43	$90.00	$7.07	$17.74	$0.78	$0.00	$9.56	$0.34	$0.00	$0.00	$73.92	$93.14
8th 6 months	$40.57	$95.00	$7.07	$17.74	$0.78	$0.00	$9.56	$0.34	$0.00	$0.00	$76.06	$96.34

(*)Special Calculation Note :

Other: Training Fund

Ratio :

3 Journeymen to 1 Apprentice

Jurisdiction (* denotes special jurisdictional note) :

Ashtabula, Carroll, Coshocton, Cuyahoga, Geauga, Harrison, Holmes, Lake, Lorain, Mahoning, Medina, Portage, Stark, Summit, Trumbull, Tuscarawas, Wayne

Special Jurisdictional Note :

Details :

Prevailing Wage Rate
Skilled Crafts

Name of Union: Bricklayer Local 23 (Cleveland Marble Finisher)

Type of Rate: Commercial

Change #:	**Craft:**	**Effective Date:**	**Effective Date:**
LCN01-2024ib	Bricklayer	5/1/2024	5/1/2024

	BHR		Fringe Benefit Payments						Irrevocable Fund		Total PWR	Overtime Rate
			H&W	Pension	App Tr.	Vac.	Annuity	Other	LECET (*)	MISC (*)		
Classification												
Bricklayer Tile Marble Finisher	$30.52		$11.40	$5.15	$0.66	$0.00	$0.00	$0.00	$0.00	$0.00	$47.73	$62.99
Apprentice	BHR	Percent										
1st 6 months	$18.31	$60.00	$11.40	$0.00	$0.00	$0.00	$0.00	$0.00	$0.00	$0.00	$29.71	$38.87
2nd 6 months	$21.36	$70.00	$11.40	$5.15	$0.66	$0.00	$0.00	$0.00	$0.00	$0.00	$38.57	$49.26
3rd 6 months	$22.89	$75.00	$11.40	$5.15	$0.66	$0.00	$0.00	$0.00	$0.00	$0.00	$40.10	$51.55
4th 6 months	$24.42	$80.00	$11.40	$5.15	$0.66	$0.00	$0.00	$0.00	$0.00	$0.00	$41.63	$53.83
5th 6 months	$25.94	$85.00	$11.40	$5.15	$0.66	$0.00	$0.00	$0.00	$0.00	$0.00	$43.15	$56.12
6th 6 months	$27.47	$90.00	$11.40	$5.15	$0.66	$0.00	$0.00	$0.00	$0.00	$0.00	$44.68	$58.41

(*)Special Calculation Note :

Classification title contains "Bricklayer" because contract originates within the Bricklayer Local. Note that the classification description is clarified after the local union number at the top of the page.

Ratio :

1-2 Journeymen to 1 Apprentice 3- 4 Journeymen to 2 Apprentice 5-6 Journeymen to 3 Apprentice 7-8 Journeymen to 4 Apprentice

Jurisdiction (* denotes special jurisdictional note) :

Ashtabula, Cuyahoga, Geauga, Lake, Lorain, Medina, Portage, Summit

Special Jurisdictional Note :

Details :

Tile Finishers:do all the cleaning, acid washing,grouting,by any methods or means. Also unpacking of all tiles,opening of all mastic containers,mixing of all mortar,thin-set and epoxy materials,also the distribution of it. They shall handle and distribute all materials such as sand,cement,lime,tile,all types of tile panels,prefabricated tile units, plastic materials and protective covering of all tile.Clean up and removal of always used in connection of said work. Terrazzo Finishers:Assisting in grinding, and handling of material whether by hand or wheel barrow, or power buggies, including sand Portland cement, resinous cement and admixtures, aggregates of marble, stone or other compositions, bonding adhesives, sealers, waxes, and coatings used for Terrazzo Mosaic work, preparing, mixing by hand or machine, and distributing (spreading) all kinds of underbed or underlayment necessary and all scratch coat used for terrazzo and mosaic work. Also the rubbing, grinding, cleaning, sealing and polishing same either by hand or machine. will assist in the installation of the sand bed, tar paper, wire lath, divider strips, and rolling procedures and acid etching of all concrete floors that require it before installation. Shall handle all materials and assist in the installation of all types of terrazzo floors whether conventional or thin-set variety. Marble Finishers:Loading and unloading handling and distributing of marble materials including the mixing of all materials used for the installation of marble, such as cement underbeds for the floors, thin-set or epoxies including but not limited to plastic materials. Clean up and removal of all waster material of said work. Cleaning and grouting of all marble and slate, and all polishing of marble and slate floors.

Prevailing Wage Rate
Skilled Crafts

Name of Union: Bricklayer Local 23 (Cleveland Marble Mason)

Type of Rate: Commercial

Change #:	**Craft:**	**Effective Date:**	**Effective Date:**
LCN01-2024ib	Bricklayer	5/1/2024	5/1/2024

	BHR		Fringe Benefit Payments						Irrevocable Fund		Total PWR	Overtime Rate
			H&W	Pension	App Tr.	Vac.	Annuity	Other	LECET (*)	MISC (*)		
Classification												
Bricklayer Horizontal Marble Mason	$27.16		$11.40	$9.45	$0.67	$0.00	$0.00	$0.00	$0.00	$0.00	$48.68	$62.26
Masonary Maintenance Specialist	$13.58		$0.00	$0.00	$0.00	$0.00	$0.00	$0.00	$0.00	$0.00	$13.58	$20.37
Apprentice	BHR	Percent										
1st 6 Months	$16.30	$60.00	$11.40	$0.00	$0.00	$0.00	$0.00	$0.00	$0.00	$0.00	$27.70	$35.84
2nd 6 Months	$17.65	$65.00	$11.40	$1.60	$0.67	$0.00	$0.00	$0.00	$0.00	$0.00	$31.32	$40.15
3rd 6 Months	$19.01	$70.00	$11.40	$9.45	$0.67	$0.00	$0.00	$0.00	$0.00	$0.00	$40.53	$50.04
4th 6 Months	$20.37	$75.00	$11.40	$9.45	$0.67	$0.00	$0.00	$0.00	$0.00	$0.00	$41.89	$52.08
5th 6 Months	$21.73	$80.00	$11.40	$9.45	$0.67	$0.00	$0.00	$0.00	$0.00	$0.00	$43.25	$54.11
6th 6 Months	$23.09	$85.02	$11.40	$9.45	$0.67	$0.00	$0.00	$0.00	$0.00	$0.00	$44.61	$56.16
MASON TRAINEES	$	$	$	$	$	$	$	$	$	$	$	$
1st 90 Days	$12.22	$45.00	$0.00	$0.00	$0.00	$0.00	$0.00	$0.00	$0.00	$0.00	$12.22	$18.33
1st year after 90 Days	$12.22	$45.00	$11.40	$0.00	$0.00	$0.00	$0.00	$0.00	$0.00	$0.00	$23.62	$29.73
2nd Year	$13.58	$50.00	$11.40	$0.00	$0.00	$0.00	$0.00	$0.00	$0.00	$0.00	$24.98	$31.77

(*)Special Calculation Note :

No special calculations for this skilled craft wage rate are required at this time. Classification title contains "Bricklayer" because contract originates within the Bricklayer Local.

Ratio :

1-2 Journeyman to 1 Apprentice 3-4 Journeyman to 2 Apprentices 5-6 Journeyman to 2 Apprentices 6-10 Journeyman to 3 Apprentices 1 Apprentice permits 1 Mason Trainee 2 Apprentice permits 1 Mason Trainee 3 Apprentice permits 2 Mason Trainee 4 Apprentice permits 2 Mason Trainee

Jurisdiction (* denotes special jurisdictional note) :

Ashtabula, Cuyahoga, Geauga, Lake, Lorain, Medina, Portage, Summit

Special Jurisdictional Note :

Details :

In the mutual interest of both Employer and Union and to promote the masonry industry, it is agreed that the Employer may work with the Union and the Local Educational Partners in the jurisdiction of this agreement to employ School to work students provided that no conflicts exist with any Federal or State Laws. Employer must be party to a bonified Apprenticeship and Training program registered with the State of Ohio (OSAC). It is further agreed by both parties that the wages for the Masonry Maintenance Specialist shall be forty-five percent (45%) of the journeyman rate with no fringe benefits or as specified by the Local Educational Partner in the jurisdiction of the agreement.

Prevailing Wage Rate
Skilled Crafts

Name of Union: Bricklayer Local 23 (Cleveland Marble, Terrazzo, & Mosiac)

Type of Rate: Commercial

Change #: LCN01-2024ib

Craft: Bricklayer

Effective Date: 5/1/2024

Effective Date: 5/1/2024

	BHR		Fringe Benefit Payments						Irrevocable Fund		Total PWR	Overtime Rate
			H&W	Pension	App Tr.	Vac.	Annuity	Other	LECET (*)	MISC (*)		
Classification												
Bricklayer Marble, Terrazzo, Mosaic	$37.96		$11.40	$9.45	$0.78	$0.00	$0.00	$0.00	$0.00	$0.00	$59.59	$78.57
Swing Scaffold Workers	$38.96		$11.40	$9.45	$0.78	$0.00	$0.00	$0.00	$0.00	$0.00	$60.59	$80.07
Stack	$38.46		$11.40	$9.45	$0.78	$0.00	$0.00	$0.00	$0.00	$0.00	$60.09	$79.32
Masonary Maintenance	$17.08		$0.00	$0.00	$0.00	$0.00	$0.00	$0.00	$0.00	$0.00	$17.08	$25.62
Apprentice	BHR	Percent										
1st 6 months	$22.78	$60.00	$11.40	$0.00	$0.00	$0.00	$0.00	$0.00	$0.00	$0.00	$34.18	$45.56
2nd 6 months	$24.67	$65.00	$11.40	$9.45	$0.78	$0.00	$0.00	$0.00	$0.00	$0.00	$46.30	$58.64
3rd 6 months	$26.57	$70.00	$11.40	$9.45	$0.78	$0.00	$0.00	$0.00	$0.00	$0.00	$48.20	$61.49
4th 6 months	$28.47	$75.00	$11.40	$9.45	$0.78	$0.00	$0.00	$0.00	$0.00	$0.00	$50.10	$64.34
5th 6 months	$30.37	$80.00	$11.40	$9.45	$0.78	$0.00	$0.00	$0.00	$0.00	$0.00	$52.00	$67.18
6th 6 months	$32.27	$85.02	$11.40	$9.45	$0.78	$0.00	$0.00	$0.00	$0.00	$0.00	$53.90	$70.04
7th 6 months	$34.16	$90.00	$11.40	$9.45	$0.78	$0.00	$0.00	$0.00	$0.00	$0.00	$55.79	$72.88
8th 6 months	$36.06	$95.00	$11.40	$9.45	$0.78	$0.00	$0.00	$0.00	$0.00	$0.00	$57.69	$75.72
MASON TRAINEES 1st 90 Days	$17.08	$45.00	$0.00	$0.00	$0.00	$0.00	$0.00	$0.00	$0.00	$0.00	$17.08	$25.62
1st Year after 90 Days	$17.08	$45.00	$11.40	$0.00	$0.00	$0.00	$0.00	$0.00	$0.00	$0.00	$28.48	$37.02
2nd Year	$18.98	$50.00	$11.40	$0.00	$0.00	$0.00	$0.00	$0.00	$0.00	$0.00	$30.38	$39.87

(*)Special Calculation Note :

Classification title contains "Bricklayer" because contract originates within the Bricklayer Local.

Ratio :

1-2 Journeyman to 1 Apprentice 3-4 Journeyman to 2 Apprentices 5-6 Journeyman to 3 Apprentices 7-10 Journeyman to 4 Apprentices 1 Apprentice permits 1 Mason Trainee 2 Apprentice permits 1 Mason Trainee 3 Apprentice permits 2 Mason Trainee 4 Apprentice permits 2 Mason Trainee

Jurisdiction (* denotes special jurisdictional note) :

Ashtabula, Geauga, Lake, Portage, Summit

Special Jurisdictional Note :

Details :

In the mutual interest of both Employer and Union and to promote the masonry industry, it is agreed that the Employer may work with the Union and the Local Educational Partners in the jurisdiction of this agreement to employ School to work students provided that no conflicts exist with any Federal or State Laws. Employer must be party to a bonified Apprenticeship and Training program registered with the State of Ohio (OSAC). It is further agreed by both parties that the wages for the Masonry Maintenance Specialist shall be forty-five percent (45%) of the journeyman rate with no fringe benefits or as specified by the Local Educational Partner in the jurisdiction of the agreement.

Prevailing Wage Rate
Skilled Crafts

Name of Union: Bricklayer Local 23 (Cleveland Terrazzo Finisher)

Type of Rate: Commercial

Change #:	**Craft:**	**Effective Date:**	**Effective Date:**
LCN01-2024ib	Bricklayer	5/1/2024	5/1/2024

	BHR		Fringe Benefit Payments						Irrevocable Fund		Total PWR	Overtime Rate
			H&W	Pension	App Tr.	Vac.	Annuity	Other	LECET (*)	MISC (*)		
Classification												
Bricklayer Terrazzo Finisher	$30.52		$11.40	$5.15	$0.66	$0.00	$0.00	$0.00	$0.00	$0.00	$47.73	$62.99
Apprentice	BHR	Percent										
1st 6 months	$18.31	$60.00	$11.40	$0.00	$0.00	$0.00	$0.00	$0.00	$0.00	$0.00	$29.71	$38.87
2nd 6 months	$21.36	$70.00	$11.40	$5.15	$0.66	$0.00	$0.00	$0.00	$0.00	$0.00	$38.57	$49.26
3rd 6 months	$22.89	$75.00	$11.40	$5.15	$0.66	$0.00	$0.00	$0.00	$0.00	$0.00	$40.10	$51.55
4th 6 months	$24.42	$80.00	$11.40	$5.15	$0.66	$0.00	$0.00	$0.00	$0.00	$0.00	$41.63	$53.83
5th 6 months	$25.94	$85.00	$11.40	$5.15	$0.66	$0.00	$0.00	$0.00	$0.00	$0.00	$43.15	$56.12
6th 6 months	$27.47	$90.00	$11.40	$5.15	$0.66	$0.00	$0.00	$0.00	$0.00	$0.00	$44.68	$58.41

(*)Special Calculation Note :

Classification title contains "Bricklayer" because contract originates within the Bricklayer Local. Note that the classification description is clarified after the local union number at the top of the page.

Ratio :

1-2 Journeymen to 1 Apprentice 3- 4 Journeymen to 2 Apprentices 5- 6 Journeymen to 3 Apprentices 7- 8 Journeymen to 4 Apprentices

Jurisdiction (* denotes special jurisdictional note) :

Ashtabula, Cuyahoga, Geauga, Lake, Lorain, Medina, Portage, Summit

Special Jurisdictional Note :

Details :

Tile Finishers:do all the cleaning, acid washing,grouting,by any methods or means. Also unpacking of all tiles,opening of all mastic containers,mixing of all mortar,thin-set and epoxy materials,also the distribution of it. They shall handle and distribute all materials such as sand,cement,lime,tile,all types of tile panels,prefabricated tile units, plastic materials and protective covering of all tile.Clean up and removal of always used in connection of said work. Terrazzo Finishers:Assisting in grinding, and handling of material whether by hand or wheel barrow, or power buggies, including sand Portland cement, resinous cement and admixtures, aggregates of marble, stone or other compositions, bonding adhesives, sealers, waxes, and coatings used for Terrazzo Mosaic work, preparing, mixing by hand or machine, and distributing (spreading) all kinds of underbed or underlayment necessary and all scratch coat used for terrazzo and mosaic work. Also the rubbing, grinding, cleaning, sealing and polishing same either by hand or machine. will assist in the installation of the sand bed, tar paper, wire lath, divider strips, and rolling procedures and acid etching of all concrete floors that require it before installation. Shall handle all materials and assist in the installation of all types of terrazzo floors whether conventional or thin-set variety. Marble Finishers:Loading and unloading handling and distributing of marble materials including the mixing of all materials used for the installation of marble, such as cement underbeds for the floors, thin-set or epoxies including but not limited to plastic materials. Clean up and removal of all waster material of said work. Cleaning and grouting of all marble and slate, and all polishing of marble and slate floors.

Prevailing Wage Rate
Skilled Crafts

Name of Union: Bricklayer Local 23 (Cleveland Zone 1 Tile Finisher)

Type of Rate: Commercial

Change #:	**Craft:**	**Effective Date:**	**Effective Date:**
LCN01-2026ib	Bricklayer	5/6/2026	5/6/2026

	BHR		Fringe Benefit Payments						Irrevocable Fund		Total PWR	Overtime Rate
			H&W	Pension	App Tr.	Vac.	Annuity	Other	LECET (*)	MISC (*)		
Classification												
Bricklayer Tile Finisher	$33.25		$10.20	$6.37	$0.76	$0.00	$0.00	$0.00	$0.00	$0.00	$50.58	$67.20
Apprentice	BHR	Percent										
1st 6 months	$19.95	$60.00	$10.20	$0.00	$0.00	$0.00	$0.00	$0.00	$0.00	$0.00	$30.15	$40.13
2nd 6 months	$23.28	$70.02	$10.20	$6.37	$0.76	$0.00	$0.00	$0.00	$0.00	$0.00	$40.61	$52.25
3rd 6 months	$24.94	$75.00	$10.20	$6.37	$0.76	$0.00	$0.00	$0.00	$0.00	$0.00	$42.27	$54.74
4th 6 months	$26.60	$80.00	$10.20	$6.37	$0.76	$0.00	$0.00	$0.00	$0.00	$0.00	$43.93	$57.23
5th 6 months	$28.26	$85.00	$10.20	$6.37	$0.76	$0.00	$0.00	$0.00	$0.00	$0.00	$45.59	$59.72
6th 6 months	$29.93	$90.00	$10.20	$6.37	$0.76	$0.00	$0.00	$0.00	$0.00	$0.00	$47.26	$62.22

(*)Special Calculation Note :

Ratio :

1-4 Journeymen to 1 Apprentice
5-10 Journeymen to 2 Apprentices
11-16 Journeymen to 3 Apprentices

Jurisdiction (* denotes special jurisdictional note) :

Ashtabula, Cuyahoga, Geauga, Lake, Lorain, Medina

Special Jurisdictional Note :

Details :

Tile Finishers: do all the cleaning, acid washing, grouting, by any methods or means. Also unpacking of all tiles, opening of all mastic containers, mixing of all mortar, thin-set and epoxy materials, also the distribution of it. They shall handle and distribute all materials such as sand, cement, lime, tile, all types of tile panels, prefabricated tile units, plastic materials and protective covering of all tile. Clean up and removal of always used in connection of said work.

Prevailing Wage Rate
Skilled Crafts

Name of Union: Bricklayer Local 23 (Cleveland Zone 1 Tile Layer)

Type of Rate: Commercial

Change #:	**Craft:**	**Effective Date:**	**Effective Date:**
LCN01-2026ib	Bricklayer	5/6/2026	5/6/2026

	BHR		Fringe Benefit Payments						Irrevocable Fund		Total PWR	Overtime Rate
			H&W	Pension	App Tr.	Vac.	Annuity	Other	LECET (*)	MISC (*)		
Classification												
Bricklayer Tile Layer	$38.22		$10.30	$2.43	$0.84	$0.00	$7.12	$0.00	$0.00	$0.00	$58.91	$78.02
Apprentice	BHR	Percent										
1st 30 days	$22.93	$60.00	$0.00	$0.00	$0.00	$0.00	$0.00	$0.00	$0.00	$0.00	$22.93	$34.39
1st 6 months months	$22.93	$60.00	$10.30	$0.00	$0.00	$0.00	$0.00	$0.00	$0.00	$0.00	$33.23	$44.69
2nd 6 months	$24.84	$65.00	$10.30	$2.43	$0.84	$0.00	$7.12	$0.00	$0.00	$0.00	$45.53	$57.95
3rd 6 months	$26.75	$70.00	$10.30	$2.43	$0.84	$0.00	$7.12	$0.00	$0.00	$0.00	$47.44	$60.81
4th 6 months	$28.67	$75.02	$10.30	$2.43	$0.84	$0.00	$7.12	$0.00	$0.00	$0.00	$49.36	$63.70
5th 6 months	$30.58	$80.00	$10.30	$2.43	$0.84	$0.00	$7.12	$0.00	$0.00	$0.00	$51.27	$66.56
6th 6 months	$32.49	$85.00	$10.30	$2.43	$0.84	$0.00	$7.12	$0.00	$0.00	$0.00	$53.18	$69.42
7th 6 months	$34.40	$90.00	$10.30	$2.43	$0.84	$0.00	$7.12	$0.00	$0.00	$0.00	$55.09	$72.29
8th 6 months	$36.31	$95.00	$10.30	$2.43	$0.84	$0.00	$7.12	$0.00	$0.00	$0.00	$57.00	$75.16

(*)Special Calculation Note :

Ratio :

1-4 Journeymen to 1 Apprentice
5-10 Journeymen to 2 Apprentices
11-16 Journeymen to 3 Apprentices

Jurisdiction (* denotes special jurisdictional note) :

Ashtabula, Cuyahoga, Geauga, Lake, Lorain, Medina

Special Jurisdictional Note :

Details :

Prevailing Wage Rate
Skilled Crafts

Name of Union: Bricklayer Local 23 (Mentor)

Type of Rate: Commercial

Change #: LCN01-2026ib

Craft: Bricklayer

Effective Date: 5/6/2026

Effective Date: 5/6/2026

	BHR		Fringe Benefit Payments						Irrevocable Fund		Total PWR	Overtime Rate
			H&W	Pension	App Tr.	Vac.	Annuity	Other	LECET (*)	MISC (*)		
Classification												
Bricklayer	$40.73		$10.78	$8.94	$0.90	$0.00	$3.00	$0.00	$0.00	$0.00	$64.35	$84.72
Cement & Stone Masons	$40.73		$10.78	$8.94	$0.90	$0.00	$3.00	$0.00	$0.00	$0.00	$64.35	$84.72
Pointer Caulker Cleaner	$40.73		$10.78	$8.94	$0.90	$0.00	$3.00	$0.00	$0.00	$0.00	$64.35	$84.72
Plasterers	$40.73		$10.78	$8.94	$0.90	$0.00	$3.00	$0.00	$0.00	$0.00	$64.35	$84.72
Mason Trainess	$		$	$	$	$	$	$	$	$	$	$
1-90 Days	$24.44		$0.00	$0.00	$0.00	$0.00	$0.00	$0.00	$0.00	$0.00	$24.44	$36.66
91-365 Days	$24.44		$10.78	$0.00	$0.00	$0.00	$0.00	$0.00	$0.00	$0.00	$35.22	$47.44
366 plus days	$28.51		$10.78	$0.00	$0.00	$0.00	$0.00	$0.00	$0.00	$0.00	$39.29	$53.55
Apprentice	BHR	Percent										
1st 6 months	$24.44	$60.00	$10.78	$0.00	$0.90	$0.00	$0.00	$0.00	$0.00	$0.00	$36.12	$48.34
2nd 6 months	$26.47	$65.00	$10.78	$8.94	$0.90	$0.00	$3.00	$0.00	$0.00	$0.00	$50.09	$63.32
3rd 6 months	$28.51	$70.00	$10.78	$8.94	$0.90	$0.00	$3.00	$0.00	$0.00	$0.00	$52.13	$66.38
4th 6 months	$30.55	$75.00	$10.78	$8.94	$0.90	$0.00	$3.00	$0.00	$0.00	$0.00	$54.17	$69.44
5th 6 months	$32.58	$80.00	$10.78	$8.94	$0.90	$0.00	$3.00	$0.00	$0.00	$0.00	$56.20	$72.49
6th 6 months	$34.62	$85.00	$10.78	$8.94	$0.90	$0.00	$3.00	$0.00	$0.00	$0.00	$58.24	$75.55
7th 6 months	$36.66	$90.00	$10.78	$8.94	$0.90	$0.00	$3.00	$0.00	$0.00	$0.00	$60.28	$78.61
8th 6 months	$38.69	$95.00	$10.78	$8.94	$0.90	$0.00	$3.00	$0.00	$0.00	$0.00	$62.31	$81.66

(*)Special Calculation Note :

Apprentices must be employed prior to hiring Mason Finisher(s).

Ratio :

1-3 Journeymen to 1 Apprentice
4-6 Journeymen to 2 Apprentices
7-9 Journeymen to 3 Apprentices
10-12 Journeymen to 4 Apprentices

1 Apprentice permits 1 Mason Trainee
2 Apprentice permits 1 Mason Trainees
3 Apprentice permits 2 Mason Trainees
4 Apprentice permits 2 Mason Trainees

*Apprentices must be employed prior to hiring Mason Finisher(s).

Jurisdiction (* denotes special jurisdictional note) :

Ashtabula, Geauga, Lake

Special Jurisdictional Note :

Details :

Prevailing Wage Rate
Skilled Crafts

Name of Union: Bricklayer Local 23 Heavy Hwy (A)

Type of Rate: Commercial

Change #:	**Craft:**	**Effective Date:**	**Effective Date:**
LCN02-2026ib	Bricklayer	6/10/2026	6/10/2026

	BHR		Fringe Benefit Payments						Irrevocable Fund		Total PWR	Overtime Rate
			H&W	Pension	App Tr.	Vac.	Annuity	Other	LECET (*)	MISC (*)		
Classification												
Cement Mason Bricklayer Sewer Water Works A	$35.31		$10.71	$10.14	$0.59	$0.00	$1.80	$0.00	$0.00	$0.00	$58.55	$76.21
Apprentice	BHR	Percent										
1st year	$24.72	$70.00	$10.71	$10.14	$0.59	$0.00	$1.80	$0.00	$0.00	$0.00	$47.96	$60.32
2nd year	$28.25	$80.00	$10.71	$10.14	$0.59	$0.00	$1.80	$0.00	$0.00	$0.00	$51.49	$65.62
3rd year	$31.78	$90.00	$10.71	$10.14	$0.59	$0.00	$1.80	$0.00	$0.00	$0.00	$55.02	$70.91

(*)Special Calculation Note :

This rate is not for building construction.

This rate applies only to the Cement Masons. All other Bricklaying, PCC, Stone, Tile, Marble, Refractory, Industrial and all other applicable work performed will be performed under the applicable rates for those contracts.

Ratio :

3 Journeymen to 1 Apprentice
6 Journeymen to 2 Apprentice
9 Journeymen to 3 Apprentice
12 Journeymen to 4 Apprentice
15 Journeymen to 5 Apprentice

Jurisdiction (* denotes special jurisdictional note) :

Adams, Allen, Ashland, Ashtabula, Athens, Auglaize, Belmont, Brown, Butler, Carroll, Champaign, Clark, Clermont, Clinton, Columbiana, Coshocton, Crawford, Cuyahoga, Darke, Defiance, Delaware, Erie, Fairfield, Fayette, Franklin, Fulton, Gallia, Geauga, Greene, Guernsey, Hamilton, Hancock, Hardin, Harrison, Henry, Highland, Hocking, Holmes, Huron, Jackson, Jefferson, Knox, Lake, Lawrence, Licking, Logan, Lorain, Lucas, Madison, Mahoning, Marion, Medina, Meigs, Mercer, Miami, Monroe, Montgomery, Morgan, Morrow, Muskingum, Noble, Ottawa, Paulding, Perry, Pickaway, Pike, Portage, Preble, Putnam, Richland, Ross, Sandusky, Scioto, Seneca, Shelby, Stark, Summit, Trumbull, Tuscarawas, Union, Van Wert, Vinton, Warren, Washington, Wayne

Special Jurisdictional Note :

Details :

Bricklayer Local 23 Heavy Hwy (A): Highway Construction, Sewer, Waterworks And Utility Construction, Industrial & Building Site Heavy Construction, Airport Construction Or Railroad Construction Work.

Bricklayer Local 23 Heavy Hwy (B): Power Plant, Tunnels, Amusement Park, Athletic Stadium Site Work ,Pollution Control, Sewer Plant, Waste Plant, & Water Treatment Facilities, Construction.

Prevailing Wage Rate
Skilled Crafts

Name of Union: Bricklayer Local 23 Heavy Hwy (B)

Type of Rate: Commercial

Change #:	**Craft:**	**Effective Date:**	**Effective Date:**
LCN02-2026ib	Bricklayer	6/10/2026	6/10/2026

	BHR		Fringe Benefit Payments						Irrevocable Fund		Total PWR	Overtime Rate
			H&W	Pension	App Tr.	Vac.	Annuity	Other	LECET (*)	MISC (*)		
Classification												
Cement Mason Bricklayer Power Plants Tunnels Amusement Parks B	$36.31		$10.71	$10.14	$0.60	$0.00	$1.80	$0.00	$0.00	$0.00	$59.56	$77.72
Apprentice	BHR	Percent										
1st year	$25.42	$70.00	$10.71	$10.14	$0.60	$0.00	$1.80	$0.00	$0.00	$0.00	$48.67	$61.38
2nd year	$29.05	$80.00	$10.71	$10.14	$0.60	$0.00	$1.80	$0.00	$0.00	$0.00	$52.30	$66.83
3rd year	$32.68	$90.00	$10.71	$10.14	$0.60	$0.00	$1.80	$0.00	$0.00	$0.00	$55.93	$72.27

(*)Special Calculation Note :

This rate is not for building construction.

This rate applies only to the Cement Masons. All other Bricklaying, PCC, Stone, Tile, Marble, Refractory, Industrial and all other applicable work performed will be performed under the applicable rates for those contracts.

Ratio :

3 Journeymen to 1 Apprentice
6 Journeymen to 2 Apprentice
9 Journeymen to 3 Apprentice
12 Journeymen to 4 Apprentice
15 Journeymen to 5 Apprentice

Jurisdiction (* denotes special jurisdictional note) :

Adams, Allen, Ashland, Ashtabula, Athens, Auglaize, Belmont, Brown, Butler, Carroll, Champaign, Clark, Clermont, Clinton, Columbiana, Coshocton, Crawford, Cuyahoga, Darke, Defiance, Delaware, Erie, Fairfield, Fayette, Franklin, Fulton, Gallia, Geauga, Greene, Guernsey, Hamilton, Hancock, Hardin, Harrison, Henry, Highland, Hocking, Holmes, Huron, Jackson, Jefferson, Knox, Lake, Lawrence, Licking, Logan, Lorain, Lucas, Madison, Mahoning, Marion, Medina, Meigs, Mercer, Miami, Monroe, Montgomery, Morgan, Morrow, Muskingum, Noble, Ottawa, Paulding, Perry, Pickaway, Pike, Portage, Preble, Putnam, Richland, Ross, Sandusky, Scioto, Seneca, Shelby, Stark, Summit, Trumbull, Tuscarawas, Union, Van Wert, Vinton, Warren, Washington, Wayne

Special Jurisdictional Note :

Details :

Bricklayer Local 23 Heavy Hwy (A): Highway Construction, Sewer, Waterworks And Utility Construction, Industrial & Building Site Heavy Construction, Airport Construction Or Railroad Construction Work.

Bricklayer Local 23 Heavy Hwy (B): Power Plant, Tunnels, Amusement Park, Athletic Stadium Site Work ,Pollution Control, Sewer Plant, Waste Plant, & Water Treatment Facilities, Construction.

Prevailing Wage Rate
Skilled Crafts

Name of Union: Carpenter Commercial Zone NEO 1A

Type of Rate: Commercial

Change #: LCN01-2026ib

Craft: Carpenter

Effective Date: 6/24/2026

Effective Date: 6/24/2026

	BHR		Fringe Benefit Payments						Irrevocable Fund		Total PWR	Overtime Rate
			H&W	Pension	App Tr.	Vac.	Annuity	Other	LECET (*)	MISC (*)		
Classification												
Carpenter	$39.54		$9.59	$10.98	$0.82	$0.00	$4.20	$0.15	$0.00	$0.00	$65.28	$85.05
Apprentice	BHR	Percent										
1st 3 months	$23.72	$60.00	$9.59	$0.00	$0.00	$0.00	$0.00	$0.00	$0.00	$0.00	$33.31	$45.17
2nd 3 months	$23.72	$60.00	$9.59	$0.00	$0.82	$0.00	$4.20	$0.15	$0.00	$0.00	$38.48	$50.34
2nd 6 months	$25.70	$65.00	$9.59	$0.00	$0.82	$0.00	$4.20	$0.15	$0.00	$0.00	$40.46	$53.31
3rd 6 months	$27.68	$70.00	$9.59	$0.00	$0.82	$0.00	$4.20	$0.15	$0.00	$0.00	$42.44	$56.28
4th 6 months	$29.66	$75.00	$9.59	$0.00	$0.82	$0.00	$4.20	$0.15	$0.00	$0.00	$44.42	$59.25
5th 6 months	$31.63	$80.00	$9.59	$8.78	$0.82	$0.00	$4.20	$0.15	$0.00	$0.00	$55.17	$70.98
6th 6 months	$33.61	$85.00	$9.59	$9.33	$0.82	$0.00	$4.20	$0.15	$0.00	$0.00	$57.70	$74.50
7th 6 months	$35.59	$90.00	$9.59	$9.88	$0.82	$0.00	$4.20	$0.15	$0.00	$0.00	$60.23	$78.03
8th 6 months	$37.56	$95.00	$9.59	$10.43	$0.82	$0.00	$4.20	$0.15	$0.00	$0.00	$62.75	$81.53

(*)Special Calculation Note :

*Other is International Training

Ratio :

1 Journeymen to 1 Apprentice

Jurisdiction (* denotes special jurisdictional note) :

Ashtabula, Cuyahoga, Geauga, Lake

Special Jurisdictional Note :

Details :

Prevailing Wage Rate
Skilled Crafts

Name of Union: Carpenter Floorlayer Zone NEO 1A

Type of Rate: Commercial

Change #: LCN01-2026ib

Craft: Carpenter

Effective Date: 7/1/2026

Effective Date: 7/1/2026

	BHR		Fringe Benefit Payments						Irrevocable Fund		Total PWR	Overtime Rate
			H&W	Pension	App Tr.	Vac.	Annuity	Other	LECET (*)	MISC (*)		
Classification												
Carpenter Floorlayer	$39.54		$9.59	$10.98	$0.82	$0.00	$4.19	$0.18	$0.00	$0.00	$65.30	$85.07
Apprentice	BHR	Percent										
1st 3 months	$23.72	$60.00	$9.59	$0.00	$0.00	$0.00	$0.00	$0.00	$0.00	$0.00	$33.31	$45.17
2nd 3 months	$23.72	$60.00	$9.59	$0.00	$0.82	$0.00	$4.19	$0.18	$0.00	$0.00	$38.50	$50.36
2nd 6 months	$25.70	$65.00	$9.59	$0.00	$0.82	$0.00	$4.19	$0.18	$0.00	$0.00	$40.48	$53.33
3rd 6 months	$27.68	$70.00	$9.59	$0.00	$0.82	$0.00	$4.19	$0.18	$0.00	$0.00	$42.46	$56.30
4th 6 months	$29.66	$75.00	$9.59	$0.00	$0.82	$0.00	$4.19	$0.18	$0.00	$0.00	$44.44	$59.27
5th 6 months	$31.63	$80.00	$9.59	$8.78	$0.82	$0.00	$4.19	$0.18	$0.00	$0.00	$55.19	$71.00
6th 6 months	$33.61	$85.00	$9.59	$9.33	$0.82	$0.00	$4.19	$0.18	$0.00	$0.00	$57.72	$74.53
7th 6 months	$35.59	$90.00	$9.59	$9.88	$0.82	$0.00	$4.19	$0.18	$0.00	$0.00	$60.25	$78.05
8th 6 months	$37.56	$95.00	$9.59	$10.43	$0.82	$0.00	$4.19	$0.18	$0.00	$0.00	$62.77	$81.55

(*)Special Calculation Note :

Other: International Training

Ratio :

1 Journeymen to 1 Apprentice

Jurisdiction (* denotes special jurisdictional note) :

Ashtabula, Cuyahoga, Geauga, Lake

Special Jurisdictional Note :

Details :

Prevailing Wage Rate
Skilled Crafts

Name of Union: Carpenter Hev Hwy Zone NHH C1-B

Type of Rate: Commercial

Change #:	**Craft:**	**Effective Date:**	**Effective Date:**
LCN01-2026ib	Carpenter	7/1/2026	7/1/2026

	BHR		Fringe Benefit Payments						Irrevocable Fund		Total PWR	Overtime Rate
			H&W	Pension	App Tr.	Vac.	Annuity	Other	LECET (*)	MISC (*)		
Classification												
Carpenter	$39.55		$9.59	$10.98	$0.82	$0.00	$4.19	$0.15	$0.00	$0.00	$65.28	$85.05
Apprentice	BHR	Percent										
1st 3 Months	$23.73	$60.00	$9.59	$0.00	$0.00	$0.00	$0.00	$0.00	$0.00	$0.00	$33.32	$45.19
2nd 3 Months	$23.73	$60.00	$9.59	$0.00	$0.82	$0.00	$4.19	$0.15	$0.00	$0.00	$38.48	$50.34
2nd 6 Months	$25.71	$65.00	$9.59	$0.00	$0.82	$0.00	$4.19	$0.15	$0.00	$0.00	$40.46	$53.31
3rd 6 Months	$27.68	$70.00	$9.59	$0.00	$0.82	$0.00	$4.19	$0.15	$0.00	$0.00	$42.43	$56.27
4th 6 Months	$29.66	$75.00	$9.59	$0.00	$0.82	$0.00	$4.19	$0.15	$0.00	$0.00	$44.41	$59.24
5th 6 Months	$31.64	$80.00	$9.59	$8.78	$0.82	$0.00	$4.19	$0.15	$0.00	$0.00	$55.17	$70.99
6th 6 Months	$33.62	$85.00	$9.59	$9.33	$0.82	$0.00	$4.19	$0.15	$0.00	$0.00	$57.70	$74.51
7th 6 Months	$35.59	$90.00	$9.59	$9.88	$0.82	$0.00	$4.19	$0.15	$0.00	$0.00	$60.22	$78.02
8th 6 Months	$37.57	$95.00	$9.59	$10.43	$0.82	$0.00	$4.19	$0.15	$0.00	$0.00	$62.75	$81.53

(*)Special Calculation Note :

Other: Training

Ratio :

1 Journeymen to 1 Apprentice

Jurisdiction (* denotes special jurisdictional note) :

Ashtabula, Cuyahoga, Geauga, Lake

Special Jurisdictional Note :

Details :

Any construction work as performed within the definitions listed here below, all of which, taken together are "Heavy-Highway Construction" work:

"HIGHWAY CONSTRUCTION" work is defined as work performed to provide a facility to accommodate vehicular or pedestrian traffic and includes, but is not limited to, the construction of all streets, roads, expressways, turnpikes, bridges, drainage structures, grade separations, parking lots, rest areas, alleys, sidewalks, guardrails, fences, and sound barriers, but shall not include construction of buildings. "AIRPORT CONSTRUCTION" work is defined as including site preparation, grading, paving, drainage, fences, sidewalks, driveways, parking areas and similar work incidental to the construction of airfields but shall not include the construction of buildings. "HEAVY CONSTRUCTION" work is defined as including, but not limited to grade separations, foundations (does not include building foundations), abutments, retaining walls, shafts, tunnels, subways, elevators, drainage projects, flood control projects, reclamation projects, reservoirs, water supply projects, water development projects, hydro-electric development, utility transmission lines, including right-of-way clearing, locks, dams, dikes, levees, revetments, channels, channel cutoffs, intakes, dredging projects, jetties, breakwater, docks, harbors; and all municipal and utility construction except construction classified as building construction.

"RAILROAD CONSTRUCTION" work is defined as including, grading, drainage, placing of rails, crossties, ballast and the construction of bridges, and other incidentals for railroads, street railways construction projects and rapid transit system projects, but shall not include the construction of buildings.

"SEWER WATERWORKS AND UTILITY CONSTRUCTION" work is defined as including construction of all storm sewers, sanitary sewers, supplying and distributing waterlines, gas lines, telephone and television conduit, underground electrical lines, and similar utility construction. Main waterline and trunk sewers connecting water works and/or sewage disposal plants are included within this definition.

"SUPPORIVE EXCAVATION AND DEEP FOUNDATIONS" work is all driven and drilled foundations within the building site.

"POWER PLANT SITE" work is defined as all work which is inside the property line, but outside the actual building construction. Such work shall include, but is not limited to, the grading and installation of sewer lines, drainage lines, gas lines, telephone and television conduit, underground electrical lines and similar utility construction, parking lots, bridges, roads, streets, sidewalks, reservoirs, ash pits, storage tanks, ramps and other such construction work performed on the work site, but shall not include the actual excavation for the buildings, foundations or footers or construction of the buildings.

"POLLUTION CONTROL, SEWAGE PLANT, WASTE PLANT AND WATER TREATMENT FACILITIES CONSTRUCTION" WORK shall be all work in construction of pumping stations, waste and sewage disposal plants, incinerator plants, water treatment plants, filtration plants, solid waste disposal and similar pollution control facilities.

"SOLAR & WIND FARM" WORK is considered "HEAVY CONSTRUCTION" and includes all work in the construction of solar fields/farms and wind fields/farms (not installations on buildings).

Prevailing Wage Rate
Skilled Crafts

Name of Union: Carpenter Insulation Zone NEO 1A

Type of Rate: Commercial

Change #: LCN01-2026ib

Craft: Carpenter

Effective Date: 7/15/2026

Effective Date: 7/15/2026

	BHR		Fringe Benefit Payments						Irrevocable Fund		Total PWR	Overtime Rate
			H&W	Pension	App Tr.	Vac.	Annuity	Other	LECET (*)	MISC (*)		
Classification												
Carpenter Insulation	$31.63		$9.59	$10.98	$0.82	$0.00	$4.20	$0.15	$0.00	$0.00	$57.37	$73.19
Apprentice	BHR	Percent										
1st 3 months	$18.98	$60.00	$9.59	$0.00	$0.00	$0.00	$0.00	$0.00	$0.00	$0.00	$28.57	$38.06
2nd 3 months	$18.98	$60.00	$9.59	$0.00	$0.82	$0.00	$4.20	$0.15	$0.00	$0.00	$33.74	$43.23
2nd 6 months	$20.56	$65.00	$9.59	$0.00	$0.82	$0.00	$4.20	$0.15	$0.00	$0.00	$35.32	$45.60
3rd 6 months	$22.14	$70.00	$9.59	$0.00	$0.82	$0.00	$4.20	$0.15	$0.00	$0.00	$36.90	$47.97
4th 6 months	$23.73	$75.02	$9.59	$0.00	$0.82	$0.00	$4.20	$0.15	$0.00	$0.00	$38.49	$50.35
5th 6 months	$25.30	$80.00	$9.59	$8.78	$0.82	$0.00	$4.20	$0.15	$0.00	$0.00	$48.84	$61.49
6th 6 months	$26.89	$85.00	$9.59	$9.33	$0.82	$0.00	$4.20	$0.15	$0.00	$0.00	$50.98	$64.42
7th 6 months	$28.47	$90.00	$9.59	$9.88	$0.82	$0.00	$4.20	$0.15	$0.00	$0.00	$53.11	$67.34
8th 6 month	$30.05	$95.00	$9.59	$10.43	$0.82	$0.00	$4.20	$0.15	$0.00	$0.00	$55.24	$70.27

(*)Special Calculation Note :

*Other is Training

Ratio :

1 Journeyman to 1 Apprentice

Jurisdiction (* denotes special jurisdictional note) :

Ashtabula, Cuyahoga, Geauga, Lake

Special Jurisdictional Note :

Details :

Prevailing Wage Rate
Skilled Crafts

Name of Union: Carpenter Millwright NE Zone M1-A

Type of Rate: Commercial

Change #:	**Craft:**	**Effective Date:**	**Effective Date:**
LCN01-2026ib	Carpenter	7/1/2026	7/1/2026

	BHR		Fringe Benefit Payments						Irrevocable Fund		Total PWR	Overtime Rate
			H&W	Pension	App Tr.	Vac.	Annuity	Other	LECET (*)	MISC (*)		
Classification												
Carpenter Millwright	$37.41		$9.60	$11.33	$0.82	$0.00	$6.87	$0.20	$0.00	$0.00	$66.23	$84.94
Certified Welder	$38.41		$9.60	$11.33	$0.82	$0.00	$6.87	$0.20	$0.00	$0.00	$67.23	$86.44
Layout man on Monorail	$40.22		$9.60	$11.33	$0.82	$0.00	$6.87	$0.20	$0.00	$0.00	$69.04	$89.15
Apprentice	BHR	Percent										
1st 6 months	$22.45	$60.00	$9.60	$11.33	$0.82	$0.00	$6.87	$0.20	$0.00	$0.00	$51.27	$62.49
2nd 6 months	$24.32	$65.00	$9.60	$11.33	$0.82	$0.00	$6.87	$0.20	$0.00	$0.00	$53.14	$65.30
3rd 6 months	$26.19	$70.00	$9.60	$11.33	$0.82	$0.00	$6.87	$0.20	$0.00	$0.00	$55.01	$68.11
4th 6 months	$28.06	$75.00	$9.60	$11.33	$0.82	$0.00	$6.87	$0.20	$0.00	$0.00	$56.88	$70.91
5th 6 months	$29.93	$80.00	$9.60	$11.33	$0.82	$0.00	$6.87	$0.20	$0.00	$0.00	$58.75	$73.72
6th 6 months	$31.80	$85.00	$9.60	$11.33	$0.82	$0.00	$6.87	$0.20	$0.00	$0.00	$60.62	$76.52
7th 6 months	$33.67	$90.00	$9.60	$11.33	$0.82	$0.00	$6.87	$0.20	$0.00	$0.00	$62.49	$79.33
8th 6 months	$35.54	$95.00	$9.60	$11.33	$0.82	$0.00	$6.87	$0.20	$0.00	$0.00	$64.36	$82.13

(*)Special Calculation Note :

Other is Training

Ratio :

1 Journeymen to 1 Apprentice

Jurisdiction (* denotes special jurisdictional note) :

Ashland, Ashtabula, Cuyahoga, Erie, Geauga, Huron, Lake, Lorain, Medina, Portage, Richland, Summit

Special Jurisdictional Note :

Details :

The term “Millwright and Machine Erectors’” jurisdiction shall mean the unloading, hoisting, rigging, skidding, moving, dismantling, aligning, erecting, assembling, repairing, maintenance and adjusting of all structures, processing areas either under cover, under ground or elsewhere, required to process material, handle, manufacture or service, be it powered or receiving power manually, by steam, gas, electricity, gasoline, diesel, nuclear, solar, water, air or chemically, and in industries such as and including, which are identified for the purpose of description, but not limited to, the following: woodworking plants; canning industries; steel mills; coffee roasting plants; paper and pulp; cellophane; stone crushing; gravel and sand washing and handling; refineries; grain storage and handling; asphalt plants; sewage disposal; water plants; laundries; bakeries; mixing plants; can, bottle and bag packing plants; textile mills; paint mills; breweries; milk processing plants; power plants; aluminum processing or manufacturing plants; and amusement and entertainment fields. The installation of mechanical equipment in atomic energy plants; installation of reactors in power plants; installation of control rods and equipment in reactors; and installation of mechanical equipment in rocket missile bases, launchers, launching gantry, floating bases, hydraulic escape doors and any and all component parts thereto, either assembled, semi-assembled or disassembled. The installation of, but not limited to, the following: setting-up of all engines, motors, generators, air compressors, fans, pumps, scales, hoppers, conveyors of all types, sizes and their supports; escalators; man lifts; moving sidewalks; hoists; dumb waiters; all types of feeding machinery; amusement devices; mechanical pin setters and spotters in bowling alleys; refrigeration equipment; and the installation of all types of equipment necessary and required to process material either in the manufacturing or servicing. The handling and installation of pulleys, gears, sheaves, fly wheels, air and vacuum drives, worm drives and gear drives directly or indirectly coupled to motors, belts, chains, screws, legs, boots, guards, booth tanks, all bin valves, turn heads and indicators, shafting, bearings, cable sprockets, cutting all key seats in new and old work, troughs, chippers, filters, calendars, rolls, winders, rewinders, slitters, cutters, wrapping machines, blowers, forging machines, rams, hydraulic or otherwise, planing, extruder, ball, dust collectors, equipment in meat packing plants, splicing of ropes and cables. The laying-out, fabrication and installation of protection equipment including machinery guards, making and setting of templates for machinery, fabrication of bolts, nuts, pans, drilling of holes for any equipment which the Millwrights install regardless of materials; all welding and burning regardless of type, fabrication of all lines, hose or tubing used in lubricating machinery installed by Millwrights; grinding, cleaning, servicing and any machine work necessary for any part of any equipment installed by the Millwrights; and the break-in and trial run of any equipment or machinery installed by the Millwrights. It is agreed the Millwrights shall use the layout tools and optic equipment necessary to perform their work.

Prevailing Wage Rate
Skilled Crafts

Name of Union: Carpenter Pile Driver Hev Hwy Zone NHH P2-B

Type of Rate: Commercial

Change #:	**Craft:**	**Effective Date:**	**Effective Date:**
LCN01-2026ib	Carpenter	7/1/2026	7/1/2026

	BHR		Fringe Benefit Payments						Irrevocable Fund		Total PWR	Overtime Rate
			H&W	Pension	App Tr.	Vac.	Annuity	Other	LECET (*)	MISC (*)		
Classification												
Carpenter Pile Driver	$37.35		$9.55	$11.33	$0.82	$0.00	$6.98	$0.20	$0.00	$0.00	$66.23	$84.91
Diver	$56.03		$9.55	$11.33	$0.82	$0.00	$6.98	$0.20	$0.00	$0.00	$84.91	$112.93
Certified Welder	$38.40		$9.55	$11.33	$0.82	$0.00	$6.98	$0.20	$0.00	$0.00	$67.28	$86.48
Apprentice	BHR	Percent										
1st 6 months	$22.41	$60.00	$9.55	$11.33	$0.82	$0.00	$6.98	$0.20	$0.00	$0.00	$51.29	$62.50
2nd 6 months	$24.28	$65.00	$9.55	$11.33	$0.82	$0.00	$6.98	$0.20	$0.00	$0.00	$53.16	$65.30
3rd 6 months	$26.14	$70.00	$9.55	$11.33	$0.82	$0.00	$6.98	$0.20	$0.00	$0.00	$55.02	$68.09
4th 6 months	$28.01	$75.00	$9.55	$11.33	$0.82	$0.00	$6.98	$0.20	$0.00	$0.00	$56.89	$70.90
5th 6 months	$29.88	$80.00	$9.55	$11.33	$0.82	$0.00	$6.98	$0.20	$0.00	$0.00	$58.76	$73.70
6th 6 months	$31.75	$85.00	$9.55	$11.33	$0.82	$0.00	$6.98	$0.20	$0.00	$0.00	$60.63	$76.50
7th 6 months	$33.62	$90.00	$9.55	$11.33	$0.82	$0.00	$6.98	$0.20	$0.00	$0.00	$62.50	$79.31
8th 6 months	$35.48	$95.00	$9.55	$11.33	$0.82	$0.00	$6.98	$0.20	$0.00	$0.00	$64.36	$82.10

(*)Special Calculation Note :

*Other is Training

Ratio :

1 Journeymen to 1 Apprentice

Jurisdiction (* denotes special jurisdictional note) :

Ashland, Ashtabula, Cuyahoga, Erie, Geauga, Huron, Lake, Lorain, Medina, Portage, Richland, Summit

Special Jurisdictional Note :

Details :

Pile Drivers duties shall include but not limited to: Pile driving, milling, fashioning, joining assembling, erecting, fastening, or dismantling of all material of wood, plastic, metal, fiber, cork and composition and all other substitute materials: pile driving, cutting, fitting and placing of lagging, and the handling, cleaning, erecting, installing and dismantling of machinery, equipment and erecting pre-engineered metal buildings. Pile Drivers work but not limited to: unloading, assembling, erection, repairs, operation, signaling, dismantling and reloading all equipment that is used for pile driving including pule butts is defined as sheeting or scrap piling. Underwater work that may be required in connection with the installation of piling. The driver and his tender work as a team and shall arrive at their own financial arrangements with the contractor. Any configuration of wood, steel, concrete or composite that is jetted, driven or vibrated onto the ground by conventional pile driving equipment for the purpose of supporting a future load that may be permanent or temporary. The construction of all wharves and docks, including the fabrication and installation of floating docks. Driving bracing, plumbing, cutting off and capping of all piling whether wood, metal, pipe piling or composite, loading, unloading, erecting, framing, dismantling, moving and handling of pile driving equipment piling used in the construction and repair of all wharves, docks, piers, trestles, caissons, cofferdams and erection of all sea walls and breakwaters. All underwater and marine work on bulkheads, wharves, docks, shipyards, caissons, piers, bridges, pipeline, work, viaducts, marine cable and trestles, as well as salvage and reclamation work where divers are employed. Rate shall include carpenters, acoustic and ceiling installers, drywall installers, pile drivers and floorlayers.

Prevailing Wage Rate
Skilled Crafts

Name of Union: Cement Mason Local 404

Type of Rate: Commercial

Change #: LCN01-2026ib

Craft: Cement Mason

Effective Date: 8/19/2026

Effective Date: 8/19/2026

	BHR		Fringe Benefit Payments						Irrevocable Fund		Total PWR	Overtime Rate
			H&W	Pension	App Tr.	Vac.	Annuity	Other	LECET (*)	MISC (*)		
Classification												
Cement Mason	$38.58		$10.15	$7.50	$0.78	$0.00	$6.20	$0.08	$0.00	$0.07	$63.36	$82.65
Apprentice	BHR	Percent										
1st yr	$22.39	$58.03	$10.15	$7.50	$0.78	$0.00	$3.10	$0.08	$0.00	$0.07	$44.07	$55.27
2nd yr	$28.18	$73.04	$10.15	$7.50	$0.78	$0.00	$3.10	$0.08	$0.00	$0.07	$49.86	$63.95
3rd yr	$32.04	$83.04	$10.15	$7.50	$0.78	$0.00	$3.10	$0.08	$0.00	$0.07	$53.72	$69.74
4th yr	$37.82	$98.03	$10.15	$7.50	$0.78	$0.00	$3.10	$0.08	$0.00	$0.07	$59.50	$78.41

(*)Special Calculation Note :

OTHER: Training Fund
MISC: Substance Abuse Testing ($0.04) & Respirator Safety ($0.03)

Ratio :

5 Journeymen to 1 Apprentice
2 Journeymen to 1 Apprentice

Jurisdiction (* denotes special jurisdictional note) :

Ashtabula, Cuyahoga, Geauga, Lake, Lorain

Special Jurisdictional Note :

Details :

Prevailing Wage Rate
Skilled Crafts

Name of Union: Cement Mason Local 404 Hev Hwy

Type of Rate: Commercial

Change #:
LCN01-2026ib

Craft:
Cement Mason

Effective Date:
5/1/2026

Effective Date:
5/1/2026

	BHR		Fringe Benefit Payments						Irrevocable Fund		Total PWR	Overtime Rate
			H&W	Pension	App Tr.	Vac.	Annuity	Other	LECET (*)	MISC (*)		
Classification												
Cement Mason	$37.29		$9.50	$8.05	$0.75	$0.00	$3.74	$0.08	$0.00	$0.00	$59.41	$78.06
Apprentice	BHR	Percent										
1st Year	$26.10	$70.00	$9.50	$8.05	$0.75	$0.00	$3.74	$0.08	$0.00	$0.00	$48.22	$61.27
2nd Year	$29.83	$80.00	$9.50	$8.05	$0.75	$0.00	$3.74	$0.08	$0.00	$0.00	$51.95	$66.86
3rd Year	$33.56	$90.00	$9.50	$8.05	$0.75	$0.00	$3.74	$0.08	$0.00	$0.00	$55.68	$72.46
4th Year	$35.43	$95.00	$9.50	$8.05	$0.75	$0.00	$3.74	$0.08	$0.00	$0.00	$57.55	$75.26

(*)Special Calculation Note :

Other: International Training Fund

Ratio :

1 Journeyman to 1 Apprentice
2 Journeymen to 1 Apprentice thereafter

Jurisdiction (* denotes special jurisdictional note) :

Ashtabula, Cuyahoga, Geauga, Lake, Lorain

Special Jurisdictional Note :

Details :

Highway Construction, Sewer, Waterworks And Utility Construction, Industrial & Building Site, Heavy Construction, Airport Construction Or Railroad Construction Work, Power Plant, Tunnels, Amusement Park, Athletic Stadium Site Work, Pollution Control, Sewer Plant, Waste & Water Plant, Water Treatment Facilities Construction.

Prevailing Wage Rate
Skilled Crafts

Name of Union: Electrical Local 673 Inside

Type of Rate: Commercial

Change #:	**Craft:**	**Effective Date:**	**Effective Date:**
LCN01-2026ib	Electrical	3/4/2026	3/4/2026

	BHR		Fringe Benefit Payments						Irrevocable Fund		Total PWR	Overtime Rate
			H&W	Pension	App Tr.	Vac.	Annuity	Other	LECET (*)	MISC (*)		
Classification												
Electrician	$41.00		$7.83	$8.98	$0.70	$0.00	$6.00	$1.23	$0.00	$0.00	$65.74	$86.24
Welder	$45.10		$7.83	$8.98	$0.70	$0.00	$6.00	$1.35	$0.00	$0.00	$69.96	$92.51
Apprentice	BHR	Percent										
1st Period	$18.45	$45.00	$7.83	$0.00	$0.70	$0.00	$0.00	$0.55	$0.00	$0.00	$27.53	$36.75
2nd Period	$20.50	$50.00	$7.83	$0.00	$0.70	$0.00	$0.00	$0.62	$0.00	$0.00	$29.65	$39.90
3rd Period	$22.55	$55.00	$7.83	$8.98	$0.70	$0.00	$6.00	$0.68	$0.00	$0.00	$46.74	$58.02
4th Period	$26.65	$65.00	$7.83	$8.98	$0.70	$0.00	$6.00	$0.80	$0.00	$0.00	$50.96	$64.28
5th Period	$30.75	$75.00	$7.83	$8.98	$0.70	$0.00	$6.00	$0.92	$0.00	$0.00	$55.18	$70.56
6th Period	$34.85	$85.00	$7.83	$8.98	$0.70	$0.00	$6.00	$1.05	$0.00	$0.00	$59.41	$76.84

(*)Special Calculation Note :

Other: National Electrical Benefit Fund

Ratio :

1 to 3 Journeymen to 2 Apprentices
4 to 6 Journeymen to 4 Apprentices
7 to 9 Journeymen to 6 Apprentices

Jurisdiction (* denotes special jurisdictional note) :

Ashtabula*, Geauga*, Lake

Special Jurisdictional Note :

The following townships In Ashtabula County are EXCLUDED: Orwell, Colebrook, Williamsfield, Wayne and Windsor.

In Geauga County the following townships are INCLUDED: Burton, Chardon, Claridon, Hambden, Huntsburg, Montville, Munson, Newbury and Thompson.

Details :

Prevailing Wage Rate
Skilled Crafts

Name of Union: Electrical Local 673 Inside Lt Commercial Northern

Type of Rate: Commercial

Change #: LCN01-2026ib

Craft: Electrical

Effective Date: 3/4/2026

Effective Date: 3/4/2026

	BHR		Fringe Benefit Payments						Irrevocable Fund		Total PWR	Overtime Rate
			H&W	Pension	App Tr.	Vac.	Annuity	Other	LECET (*)	MISC (*)		
Classification												
Electrician	$41.00		$7.83	$8.98	$0.70	$0.00	$6.00	$1.23	$0.00	$0.00	$65.74	$86.24
Welder	$45.10		$7.83	$8.98	$0.70	$0.00	$6.00	$1.35	$0.00	$0.00	$69.96	$92.51
CE-3 12,001-14,000 Hrs	$31.71		$6.99	$0.00	$0.95	$0.00	$0.95	$0.95	$0.00	$0.10	$41.65	$57.50
CE-2 10,001-12,000 Hrs	$24.92		$6.99	$0.00	$0.95	$0.00	$0.75	$0.75	$0.00	$0.10	$34.46	$46.92
CE-1 8,001-10,000 Hrs	$22.65		$6.99	$0.00	$0.95	$0.00	$0.68	$0.68	$0.00	$0.10	$32.05	$43.37
CW-4 6,001-8,000 Hrs	$20.39		$6.99	$0.00	$0.95	$0.00	$0.61	$0.61	$0.00	$0.10	$29.65	$39.84
CW-3 4,001-6,000 Hrs	$18.12		$6.99	$0.00	$0.95	$0.00	$0.54	$0.54	$0.00	$0.10	$27.24	$36.30
CW-2 2,001-4,000 Hrs	$16.99		$6.99	$0.00	$0.95	$0.00	$0.51	$0.51	$0.00	$0.10	$26.05	$34.55
CW-1 0-2,000 Hrs	$15.86		$6.99	$0.00	$0.95	$0.00	$0.48	$0.48	$0.00	$0.10	$24.86	$32.79
Apprentice	BHR	Percent										
1st Period	$18.45	$45.00	$7.83	$0.50	$0.70	$0.00	$0.00	$0.00	$0.00	$0.00	$27.48	$36.70
2nd Period	$20.51	$50.02	$7.83	$0.56	$0.70	$0.00	$0.00	$0.00	$0.00	$0.00	$29.60	$39.86
3rd Period	$22.55	$55.00	$7.83	$9.59	$0.70	$0.00	$5.46	$0.00	$0.00	$0.00	$46.13	$57.41
4th Period	$26.65	$65.00	$7.83	$9.71	$0.70	$0.00	$5.46	$0.00	$0.00	$0.00	$50.35	$63.67
5th Period	$30.75	$75.00	$7.83	$9.82	$0.70	$0.00	$5.46	$0.00	$0.00	$0.00	$54.56	$69.94
6th Period	$34.85	$85.00	$7.83	$9.93	$0.70	$0.00	$5.46	$0.00	$0.00	$0.00	$58.77	$76.20

(*)Special Calculation Note :

Other: National Electrical Benefit Fund
Misc: Central Collection Admin Fee

Ratio :

1 to 3 Journeymen to 2 Apprentices
4 to 6 Journeymen to 4 Apprentices
7 to 9 Journeymen to 6 Apprentices

Construction Electrician and Construction Wireman Ratio There shall be a minimum ratio of one inside Journeyman Wireman to every (4) employees of different classifications per jobsite. An Inside Journeyman Wireman is required on the project as the fifth (5th) worker or when apprentices are used

Jurisdiction (* denotes special jurisdictional note) :

Ashtabula*, Geauga*, Lake

Special Jurisdictional Note :

The following townships In Ashtabula County are EXCLUDED: Orwell, Colebrook, Williamsfield, Wayne and Windsor.

In Geauga County the following townships are INCLUDED: Burton, Chardon, Claridon, Hambden, Huntsburg, Montville, Munson, Newbury and Thompson.

Details :

The scope of work for the light commercial agreement shall apply to the following small medical clinics, stand-alone doctor and dentist offices with up to 600 amp service (not attached to a hospital), gas stations/convenience stores, fast food restaurants and franchised chain restaurants including independent bars and taverns, places of worship, funeral homes, nursing homes, assisted living facilities and day-care facilities under 15,000 sq ft, small office, retail/wholesale facilities under 15,000 sq ft with less than 10 units attached, storage units, car washes, express hotels and motels (4 stories or less) without conference or restaurants facilities, residential units (subject to Davis Bacon Rates) small stand-alone manufacturing facilities when free standing and not part of a larger facility (less than 15,000 sq ft) solar projects (500 panels or less) unless other wise covered under this agreement, lighting retrofits (when not associated with remodels involving branch re-circuiting) Lighting retrofits shall be defined as the changing of lamps and ballasts in existing light fixtures and shall also include the one for one replacement of existing fixtures.

Prevailing Wage Rate
Skilled Crafts

Name of Union: Electrical Local 673 Lightning Rod

Type of Rate: Commercial

Change #:	**Craft:**	**Effective Date:**	**Effective Date:**
OCR01-2022sks	Electrical	11/10/2022	11/10/2022

	BHR		Fringe Benefit Payments						Irrevocable Fund		Total PWR	Overtime Rate
			H&W	Pension	App Tr.	Vac.	Annuity	Other	LECET (*)	MISC (*)		
Classification												
Electrical Lightning Protection	$30.44		$7.50	$0.91	$0.00	$2.84	$1.83	$0.00	$0.00	$0.00	$43.52	$58.74
Apprentice	BHR	Percent										
Lightning Protection Installer 1st day-6 months	$15.22	$50.00	$7.50	$0.46	$0.00	$0.41	$0.92	$0.00	$0.00	$0.00	$24.51	$32.12
Lightning Protection Installer 2nd 6 months	$16.74	$55.00	$7.50	$0.50	$0.00	$0.45	$1.01	$0.00	$0.00	$0.00	$26.20	$34.57
Lightning Protection Installer 3rd 6th months	$18.26	$60.00	$7.50	$0.55	$0.00	$0.89	$1.10	$0.00	$0.00	$0.00	$28.30	$37.44
Lightning Protection Installer 4th 6 months months	$19.79	$65.00	$7.50	$0.59	$0.00	$0.97	$1.19	$0.00	$0.00	$0.00	$30.04	$39.93
Lightning Protection Installer 3rd Year	$21.31	$70.00	$7.50	$0.64	$0.00	$1.52	$1.28	$0.00	$0.00	$0.00	$32.25	$42.90
Lightning Protection Installer 4th Year	$24.35	$80.00	$7.50	$0.73	$0.00	$1.73	$1.46	$0.00	$0.00	$0.00	$35.77	$47.95
Lightning Protection Installer 5th Year	$27.40	$90.00	$7.50	$0.82	$0.00	$1.95	$1.65	$0.00	$0.00	$0.00	$39.32	$53.01

(*)Special Calculation Note :

Ratio :

1- 3 Journeyman to 2 Trainee 4-6 Journeyman to 4 Trainee 7-9 Journeyman to 6 Trainee

Jurisdiction (* denotes special jurisdictional note) :

Ashtabula, Geauga, Lake

Special Jurisdictional Note :

Details :

Prevailing Wage Rate
Skilled Crafts

Name of Union: Electrical Local 673 Voice Data Video

Type of Rate: Commercial

Change #: LCN01-2023ib

Craft: Electrical

Effective Date: 6/14/2023

Effective Date: 6/14/2023

	BHR		Fringe Benefit Payments						Irrevocable Fund		Total PWR	Overtime Rate
			H&W	Pension	App Tr.	Vac.	Annuity	Other	LECET (*)	MISC (*)		
Classification												
Electrical Installer Technician	$28.95		$10.98	$0.87	$0.70	$0.00	$1.36	$0.00	$0.00	$0.00	$42.86	$57.34
Communication Technician	$30.20		$10.98	$0.91	$0.70	$0.00	$1.36	$0.00	$0.00	$0.00	$44.15	$59.25
Senior Technician	$31.17		$10.98	$0.93	$0.70	$0.00	$1.36	$0.00	$0.00	$0.00	$45.14	$60.73
Security Tech Level I	$28.95		$10.98	$0.87	$0.70	$0.00	$1.36	$0.00	$0.00	$0.00	$42.86	$57.34
Security Tech Level II	$30.20		$10.98	$0.91	$0.70	$0.00	$1.36	$0.00	$0.00	$0.00	$44.15	$59.25
Security Tech Level III	$31.17		$10.98	$0.93	$0.70	$0.00	$1.36	$0.00	$0.00	$0.00	$45.14	$60.73
Audio Visual Tech Level I	$28.95		$10.98	$0.87	$0.70	$0.00	$1.36	$0.00	$0.00	$0.00	$42.86	$57.34
Audio Visual Tech Level II	$30.20		$10.98	$0.91	$0.70	$0.00	$1.36	$0.00	$0.00	$0.00	$44.15	$59.25
Audio Visual Tech Level III	$31.17		$10.98	$0.93	$0.70	$0.00	$1.36	$0.00	$0.00	$0.00	$45.14	$60.73
Apprentice	BHR	Percent										
1st 6 Months	$15.92	$55.00	$10.98	$0.48	$0.70	$0.00	$1.36	$0.00	$0.00	$0.00	$29.44	$37.40
2nd 6 Months	$18.82	$65.00	$10.98	$0.56	$0.70	$0.00	$1.36	$0.00	$0.00	$0.00	$32.42	$41.83
2nd Year	$21.71	$75.00	$10.98	$0.65	$0.70	$0.00	$1.36	$0.00	$0.00	$0.00	$35.40	$46.26
3rd Year	$23.16	$80.00	$10.98	$0.69	$0.70	$0.00	$1.36	$0.00	$0.00	$0.00	$36.89	$48.47
4th Year	$24.61	$85.00	$10.98	$0.74	$0.70	$0.00	$1.36	$0.00	$0.00	$0.00	$38.39	$50.69
5th Year	$26.06	$90.00	$10.98	$0.78	$0.70	$0.00	$1.36	$0.00	$0.00	$0.00	$39.88	$52.90

(*)Special Calculation Note :

No special calculations for this skilled craft wage rate are required at this time.

Ratio :

1 to 3 Journeyman to 2 Apprentice 4 to 6 Journeyman to 4 Apprentice 7 to 9 Journeyman to 6 Apprentices

Jurisdiction (* denotes special jurisdictional note) :

Ashtabula*, Geauga*, Lake

Special Jurisdictional Note :

In Ashtabula County the following townships are excluded: (Orwell, Colebrook, Williamsfield, Wayne and Windsor). In Geauga County the following townships are included: (Burton, Chardon, Claridon, Hambden, Huntsburg, Montville, Munson, Newbury and Thompson)

Details :

The following work is EXCLUDED from the Teledata Technician work scope: The installation of computer systems in industrial applications such as assembly lines, robotics, computer controller manufacturing systems. The installation of conduit and/ or raceways shall be installed by Inside Wireman . On sites where there is no Inside Wireman employed, the Teledata Technician may install raceway, or conduit not greater then 10 ft. Fire Alarm work is excluded on all new construction sites or wherever the fire alarm system is installed in conduit All HVAC control work. *Installer Technician: Successful completion of the Installer/Technician Apprenticeship Program or have been certified by the IBEW/NECA Joint Apprenticeship and Training Program as an Installer/Technician. *Communications Technician: At least 2 years experience as a Installer/Technician and a minimum of 12 hours continuous related education or have been certified by an IBEW/NECA Joint Apprenticeship Training Program as a Communication Technician.

Prevailing Wage Rate
Skilled Crafts

Name of Union: Electrical Local 71 Cleveland Commercial Projects

Type of Rate: Commercial

Change #: LCN01-2026ib

Craft: Electrical

Effective Date: 1/21/2026

Effective Date: 1/21/2026

	BHR		Fringe Benefit Payments						Irrevocable Fund		Total PWR	Overtime Rate
			H&W	Pension	App Tr.	Vac.	Annuity	Other	LECET (*)	MISC (*)		
Classification												
Electrical Lineman	$61.19		$7.50	$1.84	$0.61	$0.00	$14.69	$1.00	$0.00	$0.00	$86.83	$117.42
Cable Splicer	$61.19		$7.50	$1.84	$0.61	$0.00	$14.69	$1.00	$0.00	$0.00	$86.83	$117.42
Equip. Operator	$55.07		$7.50	$1.65	$0.55	$0.00	$13.22	$1.00	$0.00	$0.00	$78.99	$106.53
Groundman 0 to 12 months	$36.71		$7.50	$1.10	$0.37	$0.00	$8.81	$1.00	$0.00	$0.00	$55.49	$73.84
Groundman 1 year plus	$42.83		$7.50	$1.28	$0.43	$0.00	$10.28	$1.00	$0.00	$0.00	$63.32	$84.73
Apprentice	BHR	Percent										
1st 1000 Hrs	$36.71	$60.00	$7.50	$1.10	$0.37	$0.00	$8.81	$1.00	$0.00	$0.00	$55.49	$73.84
2nd 1000 Hrs	$39.77	$65.00	$7.50	$1.19	$0.40	$0.00	$9.54	$1.00	$0.00	$0.00	$59.40	$79.28
3rd 1000 Hrs	$42.83	$70.00	$7.50	$1.28	$0.43	$0.00	$10.28	$1.00	$0.00	$0.00	$63.32	$84.73
4th 1000 Hrs	$45.89	$75.00	$7.50	$1.38	$0.46	$0.00	$11.01	$1.00	$0.00	$0.00	$67.24	$90.19
5th 1000 Hrs	$48.95	$80.00	$7.50	$1.47	$0.49	$0.00	$11.75	$1.00	$0.00	$0.00	$71.16	$95.64
6th 1000 Hrs	$52.01	$85.00	$7.50	$1.56	$0.55	$0.00	$12.48	$1.00	$0.00	$0.00	$75.10	$101.11
7th 1000 Hrs	$55.07	$90.00	$7.50	$1.65	$0.55	$0.00	$13.22	$1.00	$0.00	$0.00	$78.99	$106.53

(*)Special Calculation Note :

Other: Health Reimbursement Account

Ratio :

1 Journeymen to 1 Apprentice

Jurisdiction (* denotes special jurisdictional note) :

Ashtabula, Cuyahoga, Geauga, Lake, Lorain

Special Jurisdictional Note :

Details :

A groundman when directed shall assist a Journeymen in the performance of his/her work on the ground, including the use of hand tools. Under no circumstances shall this classification climb poles, towers, ladders, or work from an elevated platform or bucket truck. This classification shall not perform work normally assigned to an apprentice lineman. There shall be no more than one (1) Groundman for each two (2) Journeyman except when performing DOT Traffic Signal or Highway lighting work where the ratio can be two (2) Groundman for each Journeyman or Operator.

Prevailing Wage Rate
Skilled Crafts

Name of Union: Electrical Local 71 Cleveland Municipal Power & Transit

Type of Rate: Commercial

Change #:	**Craft:**	**Effective Date:**	**Effective Date:**
LCN01-2025ib	Electrical	1/21/2026	1/21/2026

	BHR		Fringe Benefit Payments						Irrevocable Fund		Total PWR	Overtime Rate
			H&W	Pension	App Tr.	Vac.	Annuity	Other	LECET (*)	MISC (*)		
Classification												
Electrical Lineman	$56.91		$7.50	$1.71	$0.57	$0.00	$13.09	$1.00	$0.00	$0.00	$80.78	$109.23
Cable Splicer	$56.91		$7.50	$1.71	$0.57	$0.00	$13.09	$1.00	$0.00	$0.00	$80.78	$109.23
Equip. Operator	$51.22		$7.50	$1.54	$0.51	$0.00	$11.78	$1.00	$0.00	$0.00	$73.55	$99.16
Groundman 0 to 12 months	$34.15		$7.50	$1.02	$0.34	$0.00	$7.85	$1.00	$0.00	$0.00	$51.86	$68.94
Groundman 1 Year or More	$39.84		$7.50	$1.20	$0.40	$0.00	$9.16	$1.00	$0.00	$0.00	$59.10	$79.02
Apprentice	BHR	Percent										
1st 1000 Hrs	$34.15	$60.00	$7.50	$1.02	$0.34	$0.00	$7.85	$1.00	$0.00	$0.00	$51.86	$68.94
2nd 1000 Hrs	$36.99	$65.00	$7.50	$1.11	$0.37	$0.00	$8.51	$1.00	$0.00	$0.00	$55.48	$73.97
3rd 1000 Hrs	$39.84	$70.00	$7.50	$1.20	$0.40	$0.00	$9.16	$1.00	$0.00	$0.00	$59.10	$79.02
4th 1000 Hrs	$42.68	$75.00	$7.50	$1.28	$0.43	$0.00	$9.82	$1.00	$0.00	$0.00	$62.71	$84.05
5th 1000 Hrs	$45.53	$80.00	$7.50	$1.37	$0.46	$0.00	$10.47	$1.00	$0.00	$0.00	$66.33	$89.09
6th 1000 Hrs	$48.37	$85.00	$7.50	$1.45	$0.48	$0.00	$11.13	$1.00	$0.00	$0.00	$69.93	$94.11
7th 1000 Hrs	$51.22	$90.00	$7.50	$1.54	$0.51	$0.00	$11.78	$1.00	$0.00	$0.00	$73.55	$99.16

(*)Special Calculation Note :

Other: Health Reimbursement Account

Ratio :

1 Journeymen to 1 Apprentice

Jurisdiction (* denotes special jurisdictional note) :

Ashtabula, Cuyahoga, Geauga, Lake, Lorain

Special Jurisdictional Note :

Details :

A groundman when directed shall assist a Journeymen in the performance of his/her work on the ground, including the use of hand tools. Under no circumstances shall this classification climb poles, towers, ladders, or work from an elevated platform or bucket truck. This classification shall not perform work normally assigned to an apprentice lineman. There shall be no more than one (1) Groundman for each two (2) Journeyman except when performing DOT Traffic Signal or Highway lighting work where the ratio can be two (2) Groundman for each Journeyman or Operator.

Prevailing Wage Rate
Skilled Crafts

Name of Union: Electrical Local 71 DOT Traffic Signal Highway Lighting Cleveland

Type of Rate: Commercial

Change #:	**Craft:**	**Effective Date:**	**Effective Date:**
LCN01-2026ib	Electrical	1/21/2026	1/21/2026

	BHR		Fringe Benefit Payments						Irrevocable Fund		Total PWR	Overtime Rate
			H&W	Pension	App Tr.	Vac.	Annuity	Other	LECET (*)	MISC (*)		
Classification												
Electrical Lineman	$45.50		$7.50	$1.37	$0.46	$0.00	$10.01	$0.75	$0.00	$0.00	$65.59	$88.34
Traffic Signal & Lighting Journeyman	$45.50		$7.50	$1.37	$0.46	$0.00	$10.01	$0.75	$0.00	$0.00	$65.59	$88.34
Equipment Operator	$41.32		$7.50	$1.24	$0.41	$0.00	$9.09	$0.75	$0.00	$0.00	$60.31	$80.97
Groundman 0 to 1 Year	$27.06		$7.50	$0.81	$0.27	$0.00	$5.95	$0.75	$0.00	$0.00	$42.34	$55.87
Groundman 1 Year or more	$32.09		$7.50	$0.96	$0.32	$0.00	$7.06	$0.75	$0.00	$0.00	$48.68	$64.73
Apprentice	BHR	Percent										
1st 1,000 Hours	$27.30	$60.00	$7.50	$0.82	$0.27	$0.00	$6.01	$0.75	$0.00	$0.00	$42.65	$56.30
2nd 1,000 Hours	$29.57	$65.00	$7.50	$0.89	$0.30	$0.00	$6.51	$0.75	$0.00	$0.00	$45.52	$60.31
3rd 1,000 Hours	$31.85	$70.00	$7.50	$0.96	$0.32	$0.00	$7.01	$0.75	$0.00	$0.00	$48.39	$64.31
4th 1,000 Hours	$34.13	$75.00	$7.50	$1.02	$0.34	$0.00	$7.51	$0.75	$0.00	$0.00	$51.25	$68.31
5th 1,000 Hours	$36.40	$80.00	$7.50	$1.09	$0.36	$0.00	$8.01	$0.75	$0.00	$0.00	$54.11	$72.31
6th 1,000 Hours	$40.95	$90.00	$7.50	$1.23	$0.41	$0.00	$9.01	$0.75	$0.00	$0.00	$59.85	$80.33

(*)Special Calculation Note :

Other: Health Reimburstment Account

Ratio :

1 Journeymen to 1 Apprentice

Jurisdiction (* denotes special jurisdictional note) :

Ashtabula, Cuyahoga, Geauga, Lake, Lorain

Special Jurisdictional Note :

Details :

A groundman when directed shall assist a Journeymen in the performance of his/her work on the ground, including the use of hand tools. Under no circumstances shall this classification climb poles, towers, ladders, or work from an elevated platform or bucket truck. This classification shall not perform work normally assigned to an apprentice lineman. There shall be no more than one (1) Groundman for each two (2) Journeyman except when performing DOT Traffic Signal or Highway lighting work where the ratio can be two (2) Groundman for each Journeyman or Operator.

Prevailing Wage Rate
Skilled Crafts

Name of Union: Electrical Local 71 High Tension Pipe Type Cable

Type of Rate: Commercial

Change #: LCN01-2026ib

Craft: Electrical

Effective Date: 1/7/2026

Effective Date: 1/7/2026

	BHR		Fringe Benefit Payments						Irrevocable Fund		Total PWR	Overtime Rate
			H&W	Pension	App Tr.	Vac.	Annuity	Other	LECET (*)	MISC (*)		
Classification												
Electrical Lineman	$54.94		$7.50	$1.65	$0.55	$0.00	$13.19	$1.00	$0.00	$0.00	$78.83	$106.30
Certified Lineman Welder	$54.94		$7.50	$1.65	$0.55	$0.00	$13.19	$1.00	$0.00	$0.00	$78.83	$106.30
Certified Cable Splicer	$54.94		$7.50	$1.65	$0.55	$0.00	$13.19	$1.00	$0.00	$0.00	$78.83	$106.30
Operator A	$49.20		$7.50	$1.48	$0.49	$0.00	$11.81	$1.00	$0.00	$0.00	$71.48	$96.08
Operator B	$43.52		$7.50	$1.31	$0.44	$0.00	$10.44	$1.00	$0.00	$0.00	$64.21	$85.97
Operator C	$34.93		$7.50	$1.05	$0.35	$0.00	$8.38	$1.00	$0.00	$0.00	$53.21	$70.67
Groundman 0-12 months Exp	$27.47		$7.50	$0.82	$0.27	$0.00	$6.59	$1.00	$0.00	$0.00	$43.65	$57.38
Groundman 0-12 months Exp w/CDL	$30.22		$7.50	$0.91	$0.30	$0.00	$7.25	$1.00	$0.00	$0.00	$47.18	$62.29
Groundman 1 yr or more	$30.22		$7.50	$0.91	$0.30	$0.00	$7.25	$1.00	$0.00	$0.00	$47.18	$62.29
Groundman 1 yr or more w/CDL	$35.71		$7.50	$1.07	$0.36	$0.00	$8.57	$1.00	$0.00	$0.00	$54.21	$72.06
Equipment Mechanic A	$43.52		$7.50	$1.31	$0.44	$0.00	$10.44	$1.00	$0.00	$0.00	$64.21	$85.97
Equipment Mechanic B	$39.22		$7.50	$1.18	$0.39	$0.00	$9.41	$1.00	$0.00	$0.00	$58.70	$78.31
Equipment Mechanic C	$34.92		$7.50	$1.05	$0.35	$0.00	$8.38	$1.00	$0.00	$0.00	$53.20	$70.66
X-Ray Technician	$54.94		$7.50	$1.65	$0.55	$0.00	$13.19	$1.00	$0.00	$0.00	$78.83	$106.30
Apprentice	BHR	Percent										
1st 1000 hrs	$32.96	$60.00	$7.50	$0.99	$0.33	$0.00	$7.91	$1.00	$0.00	$0.00	$50.69	$67.17
2nd 1000 hrs	$35.71	$65.00	$7.50	$1.07	$0.36	$0.00	$8.57	$1.00	$0.00	$0.00	$54.21	$72.06
3rd 1000 hrs	$38.46	$70.00	$7.50	$1.15	$0.38	$0.00	$9.23	$1.00	$0.00	$0.00	$57.72	$76.95

4th 1000 hrs	$41.20	$75.00	$7.50	$1.24	$0.41	$0.00	$9.89	$1.00	$0.00	$0.00	$61.24	$81.84
5th 1000 hrs	$43.95	$80.00	$7.50	$1.32	$0.44	$0.00	$10.55	$1.00	$0.00	$0.00	$64.76	$86.74
6th 1000 hrs	$46.70	$85.00	$7.50	$1.39	$0.47	$0.00	$11.21	$1.00	$0.00	$0.00	$68.27	$91.62
7th 1000 hrs	$49.45	$90.00	$7.50	$1.48	$0.49	$0.00	$11.87	$1.00	$0.00	$0.00	$71.79	$96.52

(*)Special Calculation Note :

Other is Health Reimbursement Account

Ratio :

1 Journeyman to 1 Apprentice

Jurisdiction (* denotes special jurisdictional note) :

Adams, Ashland, Ashtabula, Athens, Auglaize, Belmont, Brown, Butler, Carroll, Champaign, Clark, Clermont, Clinton, Columbiana, Coshocton, Crawford, Cuyahoga, Darke, Delaware, Fairfield, Fayette, Franklin, Gallia, Geauga, Greene, Guernsey, Hamilton, Harrison, Highland, Hocking, Holmes, Jackson, Jefferson, Knox, Lake, Lawrence, Licking, Logan, Lorain, Madison, Mahoning, Marion, Medina, Meigs, Mercer, Miami, Monroe, Montgomery, Morgan, Morrow, Muskingum, Noble, Perry, Pickaway, Pike, Portage, Preble, Richland, Ross, Scioto, Shelby, Stark, Summit, Trumbull, Tuscarawas, Union, Vinton, Warren, Washington, Wayne

Special Jurisdictional Note :

Details :

Operator "A": John Henry Rock Drill, D-6 (or equivalent) and above, Trackhoe Digger, (320 Track excavator), Cranes (greater then 25 tons and less than 45 tons).
Operator "B": Cranes (greater than 6 tons and up to 25 tons), Backhoes, Road Tractor, Dozer up to D-5, Pressure Digger- wheeled or tracked, all Tension wire Stringing equipment.
Operator "C": Trench, Backhoe, Riding type vibratory Compactor, Ground Rod Driver, Boom Truck (6 ton & below), Skid Steer Loaders, Material Handler.

Special Notes:

When Cable Splicer helpers are used, they must be a Journeyman Lineman.

Pipe installation, holiday testing, welding, cable splicing operation of vacuum pumps and cable pulling equipment and all work requiring the use of hand tools shall be done by Journeymen and Apprentices. Pipe coating, manhole preparations and conditioning, nitrogen connections and flowmeter installation shall be done by or under the direct supervision of a Journeyman.

At least two (2) Journeyman Linemen in addition to certified lineman welders shall be employed to install high voltage pipe.

When pulling cable, at least six (6) of the workmen shall be no less than Journeyman classifications. When pumping oil, only Journeyman Lineman or equipment operators shall be permitted to operate degasifying and oil pumping equipment

Prevailing Wage Rate
Skilled Crafts

Name of Union: Electrical Local 71 Outside Utility Power

Type of Rate: Commercial

Change #: LCN01-2026ib

Craft: Electrical

Effective Date: 1/7/2026

Effective Date: 1/7/2026

	BHR		Fringe Benefit Payments						Irrevocable Fund		Total PWR	Overtime Rate
			H&W	Pension	App Tr.	Vac.	Annuity	Other	LECET (*)	MISC (*)		
Classification												
Electrical Lineman	$52.03		$7.50	$1.56	$0.52	$0.00	$12.49	$1.00	$0.00	$0.00	$75.10	$101.12
Substation Technician	$52.03		$7.50	$1.56	$0.50	$0.00	$12.49	$1.00	$0.00	$0.00	$75.08	$101.09
Cable Splicer	$54.50		$7.50	$1.64	$0.55	$0.00	$13.08	$1.00	$0.00	$0.00	$78.27	$105.52
Operator A	$46.61		$7.50	$1.40	$0.47	$0.00	$11.19	$1.00	$0.00	$0.00	$68.17	$91.47
Operator B	$41.17		$7.50	$1.23	$0.41	$0.00	$9.87	$1.00	$0.00	$0.00	$61.18	$81.77
Operator C	$33.00		$7.50	$0.99	$0.33	$0.00	$7.92	$1.00	$0.00	$0.00	$50.74	$67.24
Groundman 0-12 months Exp	$26.02		$7.50	$0.78	$0.26	$0.00	$6.24	$1.00	$0.00	$0.00	$41.80	$54.81
Groundman 0-12 months Exp w/CDL	$28.62		$7.50	$0.86	$0.29	$0.00	$6.87	$1.00	$0.00	$0.00	$45.14	$59.45
Groundman 1 yr or more	$28.62		$7.50	$0.86	$0.29	$0.00	$6.87	$1.00	$0.00	$0.00	$45.14	$59.45
Groundman 1 yr or more w/CDL	$33.82		$7.50	$1.01	$0.34	$0.00	$8.12	$1.00	$0.00	$0.00	$51.79	$68.70
Equipment Mechanic A	$41.17		$7.50	$1.23	$0.41	$0.00	$9.87	$1.00	$0.00	$0.00	$61.18	$81.77
Equipment Mechanic B	$37.09		$7.50	$1.11	$0.37	$0.00	$8.90	$1.00	$0.00	$0.00	$55.97	$74.52
Equipment Mechanic C	$33.00		$7.50	$0.99	$0.33	$0.00	$7.92	$1.00	$0.00	$0.00	$50.74	$67.24
Line Truck w/auger	$36.40		$7.50	$1.09	$0.36	$0.00	$8.71	$1.00	$0.00	$0.00	$55.06	$73.26
Apprentice	BHR	Percent										
1st 1000 hrs	$31.22	$60.00	$7.50	$0.94	$0.31	$0.00	$7.49	$1.00	$0.00	$0.00	$48.46	$64.07
2nd 1000 hrs	$33.82	$65.00	$7.50	$1.01	$0.34	$0.00	$8.12	$1.00	$0.00	$0.00	$51.79	$68.70
3rd 1000 hrs	$36.42	$70.00	$7.50	$1.09	$0.36	$0.00	$8.74	$1.00	$0.00	$0.00	$55.11	$73.32

4th 1000 hrs	$39.02	$75.00	$7.50	$1.17	$0.39	$0.00	$9.37	$1.00	$0.00	$0.00	$58.45	$77.96
5th 1000 hrs	$41.62	$80.00	$7.50	$1.25	$0.44	$0.00	$9.99	$1.00	$0.00	$0.00	$61.80	$82.61
6th 1000 hrs	$44.23	$85.00	$7.50	$1.33	$0.44	$0.00	$10.61	$1.00	$0.00	$0.00	$65.11	$87.22
7th 1000 hrs	$46.83	$90.00	$7.50	$1.40	$0.47	$0.00	$11.24	$1.00	$0.00	$0.00	$68.44	$91.86

(*)Special Calculation Note :

Other: Health Reimbursement Account

Ratio :

(1) Journeyman Lineman to (1) Apprentice

Jurisdiction (* denotes special jurisdictional note) :

Adams, Ashland, Ashtabula, Athens, Auglaize, Belmont, Brown, Butler, Carroll, Champaign, Clark, Clermont, Clinton, Columbiana, Coshocton, Crawford, Cuyahoga, Darke, Delaware, Fairfield, Fayette, Franklin, Gallia, Geauga, Greene, Guernsey, Hamilton, Harrison, Highland, Hocking, Holmes, Jackson, Jefferson, Knox, Lake, Lawrence, Licking, Logan, Lorain, Madison, Mahoning, Marion, Medina, Meigs, Mercer, Miami, Monroe, Montgomery, Morgan, Morrow, Muskingum, Noble, Perry, Pickaway, Pike, Portage, Preble, Richland, Ross, Scioto, Shelby, Stark, Summit, Trumbull, Tuscarawas, Union, Vinton, Warren, Washington, Wayne

Special Jurisdictional Note :

Details :

Operator "A": John Henry Rock Drill, D-6 (or equivalent) and above, Trackhoe Digger, (320 Track excavator), Cranes (greater then 25 tons and less than 45 tons).
Operator "B": Cranes (greater than 6 tons and up to 25 tons), Backhoes, Road Tractor, Dozer up to D-5, Pressure Digger- wheeled or tracked, all Tension wire Stringing equipment.
Operator "C": Trench, Backhoe, Riding type vibratory Compactor, Ground Rod Driver, Boom Truck (6 ton & below), Skid Steer Loaders, Material Handler.

Prevailing Wage Rate
Skilled Crafts

Name of Union: Electrical Local 71 Underground Residential Distribution

Type of Rate: Commercial

Change #: LCN01-2026ib

Craft: Electrical

Effective Date: 1/7/2026

Effective Date: 1/7/2026

	BHR		Fringe Benefit Payments						Irrevocable Fund		Total PWR	Overtime Rate
			H&W	Pension	App Tr.	Vac.	Annuity	Other	LECET (*)	MISC (*)		
Classification												
URD Electrican	$39.42		$7.50	$1.18	$0.39	$0.00	$9.43	$1.00	$0.00	$0.00	$58.92	$78.63
Equipment Operator A	$35.24		$7.50	$1.06	$0.35	$0.00	$8.46	$1.00	$0.00	$0.00	$53.61	$71.23
Equipment Operator B	$32.34		$7.50	$0.97	$0.32	$0.00	$7.76	$1.00	$0.00	$0.00	$49.89	$66.06
Directional Drill Locator	$35.24		$7.50	$1.06	$0.35	$0.00	$8.46	$1.00	$0.00	$0.00	$53.61	$71.23
Directional Drill Operator	$32.34		$7.50	$0.97	$0.32	$0.00	$7.76	$1.00	$0.00	$0.00	$49.89	$66.06
Groundman 0-12 months Exp	$25.50		$7.50	$0.77	$0.26	$0.00	$6.12	$1.00	$0.00	$0.00	$41.15	$53.90
Groundman 0-12 months Exp w/CDL	$28.15		$7.50	$0.84	$0.28	$0.00	$6.76	$1.00	$0.00	$0.00	$44.53	$58.60
Groundman 1 yr or more	$28.15		$7.50	$0.84	$0.28	$0.00	$6.76	$1.00	$0.00	$0.00	$44.53	$58.60
Groundman 1 yr or more w/CDL	$33.47		$7.50	$1.00	$0.33	$0.00	$8.03	$1.00	$0.00	$0.00	$51.33	$68.06
Apprentice	BHR	Percent										
1st 1000 hrs	$31.54	$80.00	$7.50	$0.95	$0.32	$0.00	$7.57	$1.00	$0.00	$0.00	$48.88	$64.65
2nd 1000 hrs	$33.51	$85.00	$7.50	$1.01	$0.34	$0.00	$8.04	$1.00	$0.00	$0.00	$51.40	$68.16
3rd 1000 hrs	$35.48	$90.00	$7.50	$1.06	$0.35	$0.00	$8.51	$1.00	$0.00	$0.00	$53.90	$71.64
4th 1000 hrs	$37.45	$95.00	$7.50	$1.12	$0.37	$0.00	$8.99	$1.00	$0.00	$0.00	$56.43	$75.16

(*)Special Calculation Note :

Other: Health Reimburstment Account

Ratio :

(1) Journeyman Lineman to (1) Apprentice

Jurisdiction (* denotes special jurisdictional note) :

Adams, Ashland, Ashtabula, Athens, Auglaize, Belmont, Brown, Butler, Carroll, Champaign, Clark, Clermont, Clinton, Columbiana, Coshocton, Crawford, Cuyahoga, Darke, Delaware, Fairfield, Fayette, Franklin, Gallia, Geauga, Greene, Guernsey, Hamilton, Harrison, Highland, Hocking, Holmes, Jackson, Jefferson, Knox, Lake, Lawrence, Licking, Logan, Lorain, Madison, Mahoning, Marion, Medina, Meigs, Mercer, Miami, Monroe, Montgomery, Morgan, Morrow, Muskingum, Noble, Perry, Pickaway, Pike, Portage, Preble, Richland, Ross, Scioto, Shelby, Stark, Summit, Trumbull, Tuscarawas, Union, Vinton, Warren, Washington, Wayne

Special Jurisdictional Note :

Details :

This work applies to projects designated for any outside Underground Residential Distribution construction work for electrical utilities, municipalities and rural electrification projects.

Prevailing Wage Rate
Skilled Crafts

Name of Union: Electrical Local 71 Voice Data Video Outside

Type of Rate: Commercial

Change #: LCN02-2024ib

Craft: Electrical

Effective Date: 3/6/2024

Effective Date: 3/6/2024

	BHR		Fringe Benefit Payments						Irrevocable Fund		Total PWR	Overtime Rate
			H&W	Pension	App Tr.	Vac.	Annuity	Other	LECET (*)	MISC (*)		
Classification												
Electrical Installer Technician I	$35.39		$7.25	$1.06	$0.00	$0.00	$1.77	$0.00	$0.00	$0.00	$45.47	$63.17
Installer Technician II	$33.37		$7.25	$1.00	$0.00	$0.00	$1.67	$0.00	$0.00	$0.00	$43.29	$59.98
Installer Repairman	$33.37		$7.25	$1.00	$0.00	$0.00	$1.67	$0.00	$0.00	$0.00	$43.29	$59.98
Equipment Operator II	$24.98		$7.25	$0.75	$0.00	$0.00	$1.25	$0.00	$0.00	$0.00	$34.23	$46.72
Cable Splicer	$35.39		$7.25	$1.06	$0.00	$0.00	$1.77	$0.00	$0.00	$0.00	$45.47	$63.17
Ground Driver W/CDL	$16.69		$7.25	$0.50	$0.00	$0.00	$0.83	$0.00	$0.00	$0.00	$25.27	$33.62
Groundman	$14.57		$7.25	$0.44	$0.00	$0.00	$0.73	$0.00	$0.00	$0.00	$22.99	$30.28
Apprentice	BHR	Percent										
Trainee F	$17.70	$50.01	$7.25	$0.53	$0.00	$0.89	$0.00	$0.00	$0.00	$0.00	$26.37	$35.22
Trainee E	$20.53	$58.00	$7.25	$0.62	$0.00	$1.03	$0.00	$0.00	$0.00	$0.00	$29.43	$39.69
Trainee D	$23.36	$66.00	$7.25	$0.70	$0.00	$1.17	$0.00	$0.00	$0.00	$0.00	$32.48	$44.16
Trainee C	$26.19	$74.00	$7.25	$0.79	$0.00	$1.31	$0.00	$0.00	$0.00	$0.00	$35.54	$48.63
Trainee B	$29.02	$82.00	$7.25	$0.87	$0.00	$1.45	$0.00	$0.00	$0.00	$0.00	$38.59	$53.10
Trainee A	$31.85	$90.00	$7.25	$0.96	$0.00	$1.59	$0.00	$0.00	$0.00	$0.00	$41.65	$57.58

(*)Special Calculation Note :

Ratio :

1Trainee to 1 Journeyman

Jurisdiction (* denotes special jurisdictional note) :

Adams, Ashland, Ashtabula, Athens, Auglaize, Belmont, Brown, Butler, Carroll, Champaign, Clark, Clermont, Clinton, Columbiana, Coshocton, Crawford, Cuyahoga, Darke, Delaware, Fairfield, Fayette, Franklin, Gallia, Geauga, Greene, Guernsey, Hamilton, Harrison, Highland, Hocking, Holmes, Jackson, Jefferson, Knox, Lake, Lawrence, Licking, Logan, Lorain, Madison, Mahoning, Marion, Medina, Meigs, Mercer, Miami, Monroe, Montgomery, Morgan, Morrow, Muskingum, Noble, Perry, Pickaway, Pike, Portage, Preble, Richland, Ross, Scioto, Shelby, Stark, Summit, Trumbull, Tuscarawas, Union, Vinton, Warren, Washington, Wayne

Special Jurisdictional Note :

Details :

Cable Splicer: Inspect and test lines or cables, analyze results, and evaluate transmission characteristics. Cover conductors with insulation or seal splices with moisture-proof covering. Install, splice, test, and repair cables using tools or mechanical equipment. This will include the splicing of fiber. Installer Technician I: Must know all aspects of telephone and cable work. This is to include aerial, underground, and manhole work. Must know how to climb and run bucket. Must have all the tools required to perform these tasks. Must be able to be responsible for the safety of the crew at all times. Must also have CDL license and have at least 5 years experience. Installer Repairman: Perform tasks of repairing, installing, and testing phone and CATV services. Installer Technician II: Have at least three years of telephone and CATV experience. Must have the knowledge of underground, aerial, and manhole work. Must be able to climb and operate bucket. Must have CDL. Must have all tools needed to perform these tasks. Equipment Operator II: Able to operate a digger derrick or bucket truck. Have at least 3 years of experience and must have a valid CDL license. Groundman W/CDL: Must have a valid CDL license and be able to perform tasks such as: climbing poles, pulling down guys, making up material, and getting appropriate tools for the job. Must have at least 5 year's experience. Groundman: Perform tasks such as: climbing poles, pulling down guys, making up material, and getting appropriate tools for the job. Experience 0-5 years.

Prevailing Wage Rate
Skilled Crafts

Name of Union: Elevator Local 17

Type of Rate: Commercial

Change #:	**Craft:**	**Effective Date:**	**Effective Date:**
LCN01-2026ib	Elevator	3/11/2026	3/11/2026

	BHR		Fringe Benefit Payments						Irrevocable Fund		Total PWR	Overtime Rate
			H&W	Pension	App Tr.	Vac.	Annuity	Other	LECET (*)	MISC (*)		
Classification												
Elevator Mechanic	$66.52		$16.37	$11.06	$0.85	$5.32	$10.70	$2.50	$0.00	$0.00	$113.32	$146.58
Apprentice	BHR	Percent										
0-6months Probation	$33.26	$50.00	$0.00	$0.00	$0.00	$2.00	$0.00	$0.00	$0.00	$0.00	$35.26	$51.89
1st year	$36.59	$55.00	$16.37	$11.06	$0.85	$2.20	$10.70	$1.38	$0.00	$0.00	$79.15	$97.45
2nd year	$43.24	$65.00	$16.37	$11.06	$0.85	$2.59	$10.70	$1.63	$0.00	$0.00	$86.44	$108.06
3rd year	$46.56	$70.00	$16.37	$11.06	$0.85	$2.79	$10.70	$1.75	$0.00	$0.00	$90.08	$113.36
4th year	$53.22	$80.00	$16.37	$11.06	$0.85	$3.19	$10.70	$2.00	$0.00	$0.00	$97.39	$124.00
Assistant Mechanic	$53.22	$80.00	$16.37	$11.06	$0.85	$4.26	$10.70	$2.00	$0.00	$0.00	$98.46	$125.07
Helper	$46.56	$70.00	$16.37	$11.06	$0.85	$3.72	$10.70	$1.75	$0.00	$0.00	$91.01	$114.29

(*)Special Calculation Note :

Vacation: 6% for employees under 5 years based on regular hourly rate for all hours worked, 8% for employees over 5 years based on regular hourly rate for all hours worked.

Other: Holiday Pay

Ratio :

1 Journeyman to 1 Apprentice
1 Journeyman to 1 Helper
1 Journeyman to 1 Assistant Mechanic

Jurisdiction (* denotes special jurisdictional note) :

Ashtabula, Cuyahoga, Erie, Geauga, Lake, Lorain

Special Jurisdictional Note :

Details :

Prevailing Wage Rate
Skilled Crafts

Name of Union: Glazier Local 181

Type of Rate: Commercial

Change #:	**Craft:**	**Effective Date:**	**Effective Date:**
LCN01-2026ib	Glazier	6/17/2026	6/17/2026

	BHR		Fringe Benefit Payments						Irrevocable Fund		Total PWR	Overtime Rate
			H&W	Pension	App Tr.	Vac.	Annuity	Other	LECET (*)	MISC (*)		
Classification												
Glazier	$38.00		$9.92	$12.60	$0.45	$0.00	$0.00	$0.00	$0.00	$0.00	$60.97	$79.97
Apprentice	BHR	Percent										
1st Year	$24.70	$65.00	$9.92	$1.02	$0.45	$0.00	$0.00	$0.00	$0.00	$0.00	$36.09	$48.44
2nd Year	$26.60	$70.00	$9.92	$3.52	$0.45	$0.00	$0.00	$0.00	$0.00	$0.00	$40.49	$53.79
3rd Year	$30.40	$80.00	$9.92	$7.69	$0.45	$0.00	$0.00	$0.00	$0.00	$0.00	$48.46	$63.66
4th Year	$34.20	$90.00	$9.92	$8.53	$0.45	$0.00	$0.00	$0.00	$0.00	$0.00	$53.10	$70.20

(*)Special Calculation Note :

High Pay: All work is defined for the purpose of the agreement as being work which requires that the employee be supported by equipment that hangs from or suspends from the wall or roof of a building or structure. This work shall receive and additional $1.50 per hour.

Ratio :

1 Journeymen to 1 Apprentice

Jurisdiction (* denotes special jurisdictional note) :

Ashtabula, Cuyahoga, Erie*, Geauga, Huron, Lake, Lorain, Medina*, Portage*, Summit*

Special Jurisdictional Note :

Start at the intersection of Route 305 and the eastern boundary line of Portage County. Follow Route 305 west onto Route 82, follow Route 82 west to the intersection of Routes 82, 8 and 271, follow Route 271 south to Medina County line west to Route 94, follow Route 94 south to Route 303, follow Route 303 west to Route 252, follow Route 252 south to Route 18, follow Route 18 west to Route 301, follow 301 south to Route 162, follow Route 162 west to Route 58, follow Route 58 south to the Ashland County line, follow the Ashland County line. The eastern part of Route 4 north to Lake Erie is the jurisdiction of Local 181. Local 181 has the jurisdiction on all projects built on the property which borders on the above Routes and/or intersections, wherever a County line is the divider between Local 181 and another Union, the jurisdiction is only to the county line.

Details :

Prevailing Wage Rate
Skilled Crafts

Name of Union: Ironworker Local 17

Type of Rate: Commercial

Change #:	**Craft:**	**Effective Date:**	**Effective Date:**
LCN01-2026ib	Ironworker	5/1/2026	5/1/2026

	BHR		Fringe Benefit Payments						Irrevocable Fund		Total PWR	Overtime Rate
			H&W	Pension	App Tr.	Vac.	Annuity	Other	LECET (*)	MISC (*)		
Classification												
Ironworker	$39.48		$9.14	$10.00	$0.72	$2.50	$8.00	$0.00	$0.00	$0.00	$69.84	$89.58
Apprentice	BHR	Percent										
1st Year - 1st 6 Months	$23.69	$60.00	$9.14	$10.00	$0.72	$2.50	$8.00	$0.00	$0.00	$0.00	$54.05	$65.90
1st Year - 2nd 6 Months	$25.66	$65.00	$9.14	$10.00	$0.72	$2.50	$8.00	$0.00	$0.00	$0.00	$56.02	$68.85
2nd Year - 1st 6 Months	$27.64	$70.00	$9.14	$10.00	$0.72	$2.50	$8.00	$0.00	$0.00	$0.00	$58.00	$71.82
2nd Year - 2nd 6 Months	$29.61	$75.00	$9.14	$10.00	$0.72	$2.50	$8.00	$0.00	$0.00	$0.00	$59.97	$74.78
3rd Year - 1st 6 Months	$31.58	$80.00	$9.14	$10.00	$0.72	$2.50	$8.00	$0.00	$0.00	$0.00	$61.94	$77.73
3rd Year - 2nd 6 Months	$33.56	$85.00	$9.14	$10.00	$0.72	$2.50	$8.00	$0.00	$0.00	$0.00	$63.92	$80.70
4th Year - 1st 6 Months	$35.53	$90.00	$9.14	$10.00	$0.72	$2.50	$8.00	$0.00	$0.00	$0.00	$65.89	$83.66
4th Year - 2nd 6 Months	$37.51	$95.00	$9.14	$10.00	$0.72	$2.50	$8.00	$0.00	$0.00	$0.00	$67.87	$86.63

(*)Special Calculation Note :

Ratio :

4 Journeymen to 1 Apprentice on Structural Work
3 Journeymen to 1 Apprentice on Rod Work
2 Journeymen to 1 Apprentice on Finishing, Steel Sash, Stairway and Ornamental Work
1 Apprentice for every Sheeting Gang
1 Journeymen to 2 Apprentice Roadway Signage and Sound Barriers
2 Journeymen to 2 Apprentice Unloading and Erection of Light Gauge Mental Trusses

Jurisdiction (* denotes special jurisdictional note) :

Ashland*, Ashtabula, Cuyahoga, Erie, Geauga, Huron, Lake, Lorain, Medina, Ottawa*, Portage, Summit

Special Jurisdictional Note :

WEST BOUNDARY LINE: Sandusky, Ohio - Columbus Avenue north to Sandusky Bay (and/or Lake Erie); Columbus Avenue south to present Route 4; Route 4 south to present Route 99; from Route 99 south to old Route 224 - all territory to the west of the boundary line is to be within the jurisdiction of Local Union No.55, Toledo, Ohio. All territory to the east of the boundary line is to be within the jurisdiction of Local Union No. 17, Cleveland, Ohio. Kelly's Island is to be within the jurisdiction of Local
Union No. 17, Cleveland, Ohio. All bridges, tunnels, viaducts, etc., relative to these boundary lines shall be under the jurisdiction of Local Union No. 17, Cleveland, Ohio.

EAST BOUNDARY LINE: Ashtabula, Ohio - All territory from the Geauga County Line on the West boundary North of State Route 6 and West of State Route 11 and North of Interstate Route 90 to the Pennsylvania Line on the East boundary shall fall under the jurisdiction of Local Union No. 17, Cleveland, Ohio.

SOUTH BOUNDARY LINE: Canton, Ohio - All territory north of old Route 224 line to be within the jurisdiction of Local Union No. 17, Cleveland, Ohio. All bridges, tunnels, viaducts, signs, etc., relative to old Route 224 line to be within the jurisdiction of Local Union No. 17, Cleveland, Ohio. All territory south of old Route 224 line is to be within the jurisdiction of Local Union No. 550, Canton, Ohio, except for everything within the city limits of Barberton, Ohio, which shall be under the jurisdiction of Local Union No. 17, Cleveland, Ohio.

SOUTHEAST BOUNDARY: West of a line from Middlefield to Shalersville to Deerfield, shall be under the jurisdiction of Local Union No.
17, Cleveland, Ohio. East of a line from Middlefield, to Shalersville to Deerfield, shall be under the jurisdiction of Local Union No.
207, Youngstown, Ohio. Local Union No. 17, Cleveland, Ohio and Local Union No. 207, Youngstown, Ohio has agreed that the Ohio County of Ashtabula, shall be as follows: Ashtabula County in Ohio-All territory from the Portage County Line on the West boundary South of State Route 6 and East of State Route 11 and South of Interstate Route 90 to the Pennsylvania Line on the East boundary shall fall under the jurisdiction of Local Union 207, Youngstown, Ohio. Everything south, starting at the Geauga County line, shall be under the jurisdiction of Local Union No. 207, Youngstown, Ohio.

NORTH BOUNDARY: The east boundary line and the west boundary line continuing north half-way across Lake Erie.

Details :

Prevailing Wage Rate
Skilled Crafts

Name of Union: Labor HevHwy 1A

Type of Rate: Commercial

Change #:	**Craft:**	**Effective Date:**	**Effective Date:**
LCN01-2026ib	Laborer	5/1/2026	5/1/2026

	BHR		Fringe Benefit Payments						Irrevocable Fund		Total PWR	Overtime Rate
			H&W	Pension	App Tr.	Vac.	Annuity	Other	LECET (*)	MISC (*)		
Classification												
Laborer Group 1	$40.43		$9.45	$4.60	$0.45	$0.00	$2.50	$0.00	$0.10	$0.00	$57.53	$77.75
Group 2	$40.60		$9.45	$4.60	$0.45	$0.00	$2.50	$0.00	$0.10	$0.00	$57.70	$78.00
Group 3	$40.93		$9.45	$4.60	$0.45	$0.00	$2.50	$0.00	$0.10	$0.00	$58.03	$78.50
Group 4	$41.38		$9.45	$4.60	$0.45	$0.00	$2.50	$0.00	$0.10	$0.00	$58.48	$79.17
Watch Person	$32.00		$9.45	$4.60	$0.45	$0.00	$2.50	$0.00	$0.10	$0.00	$49.10	$65.10
Apprentice	BHR	Percent										
0-1000 hrs	$32.34	$80.00	$9.45	$4.60	$0.45	$0.00	$2.50	$0.00	$0.10	$0.00	$49.44	$65.61
1001-2000 hrs	$34.37	$85.00	$9.45	$4.60	$0.45	$0.00	$2.50	$0.00	$0.10	$0.00	$51.47	$68.66
2001-3000 hrs	$36.39	$90.00	$9.45	$4.60	$0.45	$0.00	$2.50	$0.00	$0.10	$0.00	$53.49	$71.69
3001-4000 hrs	$38.41	$95.00	$9.45	$4.60	$0.45	$0.00	$2.50	$0.00	$0.10	$0.00	$55.51	$74.72
More than 4000 hrs	$40.43	$100.00	$9.45	$4.60	$0.45	$0.00	$2.50	$0.00	$0.10	$0.00	$57.53	$77.75

(*)Special Calculation Note :

Tunnel Laborer rate with air-pressurized add $1.00 to the above wage rate.

Commercial Driver’s License – Any Laborer required to utilize a valid Commercial Driver’s License (CDL), are in compliance with necessary FMCSA regulations and approved by the Contractor to operate a Commercial Motor Vehicle (CMV), shall be paid one dollar ($1.00) per hour above the base rate for the entirety of their working shift.

Ratio :

1 Journeymen to 1 Apprentice
3 Journeymen to 1 Apprentice thereafter

*Watchman have no apprentices

Jurisdiction (* denotes special jurisdictional note) :

Lake

Special Jurisdictional Note :

Hod Carriers and Common Laborers - Heavy, Highway, Sewer, Waterworks, Utility, Airport, Railroad, Industrial and Building Site, Sewer Plant, Waste Water Treatment Facilities Construction

Details :

Group 1 Laborer (Construction); Plant Laborer or Yardman, Right-of-way Laborer, Landscape Laborer, Highway Lighting Worker, Signalization Worker, (Swimming) Pool Construction Laborer, Utility Man, *Bridge Man, Handyman, Joint Setter, Flag person, Carpenter Helper, Waterproofing Laborer, Slurry Seal, Seal Coating, Surface Treatment or Road Mix Laborer, Riprap Laborer & Grouter, Asphalt Laborer, Dump Man (batch trucks), Guardrail & Fence Installer, Mesh Handler & Placer, Concrete Curing Applicator, Scaffold Erector, Sign Installer, Hazardous Waste (level D), Diver Helper, Zone Person and Traffic Control. *Bridge Man will perform work as per the October 31, 1949, memorandum on concrete forms, by and between the United Brotherhood of Carpenters and Joiners of America and the Laborers' International Union of North America, which states in; "the moving, cleaning, oiling and carrying to the next point of erection, and the stripping of forms which are not to be re-used, and forms on all flat arch work shall be done by members of the Laborers' International Union of North America."

Group 2 Asphalt Raker, Screwman or Paver, Concrete Puddler, Kettle Man (pipeline), All Machine-Driven Tools (Gas, Electric, Air), Mason Tender, Brick Paver, Mortar Mixer, Skid Steer, Sheeting & Shoring Person, Surface Grinder Person, Screed person, Water Blast, Hand Held Wand, Power Buggy or Power Wheelbarrow, Paint Striper, Plastic fusing Machine Operator, Rodding Machine Operator, Pug Mill Operator, Operator of All Vacuum Devices Wet or Dry, Handling of all Pumps 4 inches and under (gas, air or electric), Diver, Form Setter, Bottom Person, Welder Helper (pipeline), Concrete Saw Person, Cutting with Burning Torch, Pipe Layer, Hand Spiker (railroad), Underground Person (working in sewer and waterline, cleaning, repairing and reconditioning). Tunnel Laborer (without air),Caisson, Cofferdam (below 25 feet deep), Air Track and Wagon Drill, Sandblaster Nozzle Person, Hazardous Waste (level B), ***Lead Abatement, Hazardous Waste (level C) ***Includes the erecting of structures for the removal, including the encapsulation and containment of Lead abatement process.

Group 3 Blast and Powder Person, Muckers will be defined as shovel men working directly with the miners, Wrencher (mechanical joints & utility pipeline), Yarner, Top Lander, Hazardous Waste (level A), Concrete Specialist, Curb Setter and Cutter, Grade Checker, Concrete Crew in Tunnels. Utility pipeline Tappers, Waterline, Caulker, Signal Person will receive the rate equal to the rate paid the Laborer classification for which the Laborer is signaling.

Group 4 Miner, Welder, Gunite Nozzle Person A.) The Watchperson shall be responsible to patrol and maintain a safe traffic zone including but not limited to barrels, cones, signs, arrow boards, message boards etc. The responsibility of a watchperson is to see that the equipment, job and office trailer etc. are secure.

Prevailing Wage Rate
Skilled Crafts

Name of Union: Labor Local 310

Type of Rate: Commercial

Change #:	**Craft:**	**Effective Date:**	**Effective Date:**
LCN01-2026ib	Laborer	5/6/2026	5/6/2026

	BHR		Fringe Benefit Payments						Irrevocable Fund		Total PWR	Overtime Rate
			H&W	Pension	App Tr.	Vac.	Annuity	Other	LECET (*)	MISC (*)		
Classification												
Laborer Group 1	$34.53		$9.26	$10.95	$0.10	$0.00	$3.18	$0.15	$0.00	$0.21	$58.38	$75.65
Group 2	$35.01		$9.26	$10.95	$0.10	$0.00	$3.18	$0.15	$0.00	$0.21	$58.86	$76.37
Group 3	$34.78		$9.26	$10.95	$0.10	$0.00	$3.18	$0.15	$0.00	$0.21	$58.63	$76.02
Group 4	$31.43		$9.26	$10.95	$0.10	$0.00	$3.18	$0.15	$0.00	$0.21	$55.28	$71.00
Group 5	$28.93		$9.26	$10.95	$0.10	$0.00	$3.18	$0.15	$0.00	$0.21	$52.78	$67.25
Group 6	$31.08		$9.26	$10.95	$0.10	$0.00	$3.18	$0.15	$0.00	$0.21	$54.93	$70.47
Group 7	$35.03		$9.26	$10.95	$0.10	$0.00	$3.18	$0.15	$0.00	$0.21	$58.88	$76.40
Group 8	$35.18		$9.26	$10.95	$0.10	$0.00	$3.18	$0.15	$0.00	$0.21	$59.03	$76.62
Group 9	$29.38		$9.26	$10.95	$0.10	$0.00	$3.18	$0.15	$0.00	$0.21	$53.23	$67.92
Group 10	$25.38		$9.26	$10.95	$0.10	$0.00	$3.18	$0.15	$0.00	$0.21	$49.23	$61.92
Group 11	$34.68		$9.26	$10.95	$0.10	$0.00	$3.18	$0.15	$0.00	$0.21	$58.53	$75.87
Group 12	$34.92		$9.26	$10.95	$0.10	$0.00	$3.18	$0.15	$0.00	$0.21	$58.77	$76.23
Group 13	$36.03		$9.26	$10.95	$0.10	$0.00	$3.18	$0.15	$0.00	$0.21	$59.88	$77.90
Apprentice	BHR	Percent										
1-1000 hours	$20.72	$60.00	$9.26	$0.00	$0.10	$0.00	$3.18	$0.15	$0.00	$0.21	$33.62	$43.98
1001-2000 hours	$24.17	$70.00	$9.26	$5.48	$0.10	$0.00	$3.18	$0.15	$0.00	$0.21	$42.55	$54.64
2001-3000 hours	$27.62	$80.00	$9.26	$10.95	$0.10	$0.00	$3.18	$0.15	$0.00	$0.21	$51.47	$65.28
3001-4000 hours	$31.08	$90.00	$9.26	$10.95	$0.10	$0.00	$3.18	$0.15	$0.00	$0.21	$54.93	$70.47
4001 plus	$34.53	$100.00	$9.26	$10.95	$0.10	$0.00	$3.18	$0.15	$0.00	$0.21	$58.38	$75.65

(*)Special Calculation Note :

Other is Supplemental Unemployment Benefit (SUB).

Ratio :

3 Journeymen to 1 Apprentice

Jurisdiction (* denotes special jurisdictional note) :

Cuyahoga, Geauga, Lake

Special Jurisdictional Note :

Details :

Group 1 - Building and construction Laborers and Tenders; Asbestos Removal - hazardous materials; unloading of furniture and fixtures
Group 2 - Gunite Operating (Machines of all type)
Group 3 - Laborers on swinging scaffolds; air track and wagon drill
Group 4 - Drywall stocking and handling
Group 5 - General Landscaping
Group 6 - Final Clean-up (must perform clean-up duties for entire work shift, and excludes demolition work)
Group 7 - Blasters, Shooters, Caissons, Well Cylinder, Cofferdams, Mine Workers without air, acid brick tenders
Group 8 - Top man on free standing radial stack; bellman and bottom man in blast furnace and stove
Group 9 - Sewer jet
Group 10 - Heat tender
Group 11 - Firebrick
Group 12 - Mason tender handling carbon block and bottom block for blast furnace stoves, stacks etc
Group 13 - Lansing Burners

Prevailing Wage Rate
Skilled Crafts

Name of Union: Operating Engineers - Building Local 18 - Zone I (A)

Type of Rate: Commercial

Change #:	**Craft:**	**Effective Date:**	**Effective Date:**
LCR01-2026ib	Operating Engineer	10/14/2026	10/14/2026

	BHR		Fringe Benefit Payments						Irrevocable Fund		Total PWR	Overtime Rate
			H&W	Pension	App Tr.	Vac.	Annuity	Other	LECET (*)	MISC (*)		
Classification												
Operator Group A	$51.61		$10.01	$6.25	$1.00	$0.00	$0.00	$0.09	$0.00	$0.10	$69.06	$94.86
Operator Group B	$51.46		$10.01	$6.25	$1.00	$0.00	$0.00	$0.09	$0.00	$0.10	$68.91	$94.64
Operator Group C	$50.01		$10.01	$6.25	$1.00	$0.00	$0.00	$0.09	$0.00	$0.10	$67.46	$92.47
Operator Group D	$49.23		$10.01	$6.25	$1.00	$0.00	$0.00	$0.09	$0.00	$0.10	$66.68	$91.30
Operator Group E	$48.91		$10.01	$6.25	$1.00	$0.00	$0.00	$0.09	$0.00	$0.10	$66.36	$90.81
Operator Group F	$41.83		$10.01	$6.25	$1.00	$0.00	$0.00	$0.09	$0.00	$0.10	$59.28	$80.19
Master Mechanic	$52.61		$10.01	$6.25	$1.00	$0.00	$0.00	$0.09	$0.00	$0.10	$70.06	$96.36
Lift Director	$52.61		$10.01	$6.25	$1.00	$0.00	$0.00	$0.09	$0.00	$0.10	$70.06	$96.36
Crane 200'-299'	$52.61		$10.01	$6.25	$1.00	$0.00	$0.00	$0.09	$0.00	$0.10	$70.06	$96.36
Crane 300' and over	$53.11		$10.01	$6.25	$1.00	$0.00	$0.00	$0.09	$0.00	$0.10	$70.56	$97.11
Mobile Concrete Pumps 200'-299'r	$52.61		$10.01	$6.25	$1.00	$0.00	$0.00	$0.09	$0.00	$0.10	$70.06	$96.36
Mobile Concrete Pumps 300' and over	$53.11		$10.01	$6.25	$1.00	$0.00	$0.00	$0.09	$0.00	$0.10	$70.56	$97.11
Apprentice	BHR	Percent										
1st Year	$30.88	$59.83	$10.01	$6.25	$1.00	$0.00	$0.00	$0.09	$0.00	$0.10	$48.33	$63.77
2nd Year	$36.02	$69.79	$10.01	$6.25	$1.00	$0.00	$0.00	$0.09	$0.00	$0.10	$53.47	$71.48
3rd Year	$41.17	$79.77	$10.01	$6.25	$1.00	$0.00	$0.00	$0.09	$0.00	$0.10	$58.62	$79.20
4th Year	$46.31	$89.73	$10.01	$6.25	$1.00	$0.00	$0.00	$0.09	$0.00	$0.10	$63.76	$86.92

(*)Special Calculation Note :

Other & Misc is Education & Safety and National Training Fund.

Note: There will be a 5% increase for the apprentices on top of the percentages listed above provided they are operating mobile equipment.

Operating Engineers employed on any piece of equipment requiring a Certified Crane Operator (CCO) certification or employed on cranes involved in pile driving operations shall be paid a premium of one dollar ($1.00) per hour in addition to the crane rate or any escalated rate that may be in effect.

Ratio :

For every (3) Operating Engineer Journeymen employed by the company ,there may be employed (1) Registered Apprentice. An apprentice, while employed as part of a crew per Article VIII, paragraph77, will not be subject to the apprenticeship ratios in this collective bargaining agreement.

In all the counties within the jurisdiction of this Agreement, crews shall be employed on all truck cranes, power shovels, cranes, rotary drills on caisson work, cableways, draglines, tower derricks, tower cranes, multiple drum pavers, pile driving machines and hoes, standard gauge locomotives, bucket trench machines (over 24" wide) and horizontal directional drills (over 500,000 ft.lbs.thrust). Crews shall consist of an Operating Engineer and an Apprentice/Helper (Oiler) or Signalman on machines, regardless of motive of power, or an Operating Engineer and Fireman on steam machines.

Jurisdiction (* denotes special jurisdictional note) :

Ashtabula, Cuyahoga, Erie, Geauga, Huron, Lake, Lorain, Medina

Special Jurisdictional Note :

Details :

Group A - A-Frames; " Boiler Operators, Compressor Operators, Hydraulic Pumps & Power Pacs when mounted on a crane or regardless of where said equipment is mounted (piggy-back operatotion)"; Boom Trucks (all types); Cableways; Cherry Pickers; Combination - Concrete Mixers & Towers; Concrete Pumps; Cranes (all types); Cranes-compact: Track or rubber over 4000lbs. capacity; Cranes- self erecting: stationary, track or truck (all configurations); Derricks (all types); Draglines; Dredges (dipper, clam or suction) 3-man crew; Elevating Graders or Euclid Loaders; Floating Equipment; Gradalls; Helicopter Operators, hoisting building materials; Helicopter Winch Operators, hoisting building materials; Hoes (All types); Hoists (two or more drums); Lift Slab or Panel Jack Operators; Locomotives (all types); Maintenance Engineers (Maintenance Operators and/or Welder); Mixers, paving (multiple drum); Mobile Concrete Pumps with booms; Panelboards, (all types on site); Pile Drivers; Power Shovels; Robotics Equipment Operator/Mechanic; Rotary Drills (all), used on caissons work, wells (all types), Geothermal work and sub-structure work; Rough Terrain Forklifts with Winch/Hoist (when used as a crane); Side Booms; Slip Form Pavers; Straddle Carriers (Building Construction on site); Trench Machines (over 24” wide); Tug Boats; Tunnel Boring Machine (TBM).

Group B - Asphalt Pavers; Bulldozers; CMI type Equipment; End Loaders; Horizontal Directional Drill Locator; Horizontal Directional Drill Operator; Instrument Man; Kolman-type Loaders (Dirt Loading); Lead Greasemen; Mucking Machines; Power Graders; Power Scoops; Power Scrapers; Push Cats; Rotomills; Vermeer Type Concrete Saw.

Group C - Air Compressors, Pressurizing Shafts or Tunnels; Articulating/Straight bed end dumps if assigned by the employer (minus $4.00 per hour from Group C); All Asphalt Rollers; Fork Lifts; Hoists (with one drum); House Elevators (except those automatic call button controlled); Hydro Excavator (all types C rate) (F rate if a second person is needed) Helper rate; Laser Screeds and like equipment; Man Lifts; Modular Moving and Placement machine (C Rate) (F Rate if second person is needed); Mud Jacks; Portable Hydraulic Gantry (lift system C rate) (F Rate if a second person is needed); Power Boilers (over 15 lbs. pressure); Pump Operators (installing or operating Well Points or other types of Dewatering Systems); Pressure Grouting; Trenchers (24" and under); Utility Operators.

Group D – Brokks with a manufacture’s weight of 3,500 lbs. and above; Compressors, on building construction; Conveyors, used for handling building materials; Generators; Gunite Machines; Mixers, more than one bag capacity; Mixers, one bag capacity (side loader); Pavement Breakers (hydraulic or cable); Post Drivers; Post Hole Diggers; Road Widening Trenchers; Rollers; Welder Operators.

Group E - Backfillers and Tampers; Batch Plants; Bar and Joint Installing Machines; Bull Floats; Burlap and Curing Machines; Cleaning Machine Operator (decontamination included); Clefplanes; Concrete Spreading Machines; Crushers; Deckhands; Drum Fireman (asphalt); Farm-type, Tractor, pulling attachments; Finishing Machines; Forklifts (masonry work only); Form Trenchers; High Pressure Pumps (over 1/2" discharge); Hydro Seeders; Pumps (4" and over discharge), provided it is not part of a de-watering system discharged into a common header; Self-Propelled Power Spreaders; Self-Propelled Sub Graders; Submersible Pump (4" and over discharge), provided it is not part of a dewatering system discharged into a common header; Tire Repairman; Tractors, pulling sheepsfoot rollers or graders; Vibratory Compactors with integral power.

Group F - Apprentice/Helpers, Oiler, Signalmen; Barrier Moving Machines (additional duty, paid same rate); Bobcat-type and/or Skid Steer Loader; Bobcat-type and/or Skid Steer Loader with any and all attachments; Brokks with a manufacture’s weight less than 3,500 lbs.; Cranes – compact, track or rubber under 4000 lbs. capacity; Geodimeter; Grade Checker; Grinders (all); Inboard/Outboard Motor Boat Launches; Light Plant Operators; Planers (all types); Power Boilers (less than 15 lbs. pressure); Power Driven Heaters (oil fired); Power Scrubbers; Power Sweepers; Pumps (under 4 inch discharge); Rod Man; Rotomills; Saw (concrete Vermeer-type); Submersible Pumps (under 4 inch discharge); Vac Alls; Cutting, burning and fabricating on equipment and their attachments.

Master Mechanic - Master Mechanic

Crane 200’-299’ - Boom & Jib 200’ feet and over Crane 300’ and Over - Boom & Jib 300' and over

Prevailing Wage Rate
Skilled Crafts

Name of Union: Operating Engineers - HevHwy Zone I

Type of Rate: Commercial

Change #: LCR01-2026ib

Craft: Operating Engineer

Effective Date: 10/14/2026

Effective Date: 10/14/2026

	BHR		Fringe Benefit Payments						Irrevocable Fund		Total PWR	Overtime Rate
			H&W	Pension	App Tr.	Vac.	Annuity	Other	LECET (*)	MISC (*)		
Classification												
Operator Class A	$48.78		$10.01	$6.25	$1.00	$0.00	$0.00	$0.09	$0.00	$0.10	$66.23	$90.62
Operator Class B	$48.68		$10.01	$6.25	$1.00	$0.00	$0.00	$0.09	$0.00	$0.10	$66.13	$90.47
Operator Class C	$47.64		$10.01	$6.25	$1.00	$0.00	$0.00	$0.09	$0.00	$0.10	$65.09	$88.91
Operator Class D	$46.42		$10.01	$6.25	$1.00	$0.00	$0.00	$0.09	$0.00	$0.10	$63.87	$87.08
Operator Class E	$41.13		$10.01	$6.25	$1.00	$0.00	$0.00	$0.09	$0.00	$0.10	$58.58	$79.15
Master Mechanic	$49.78		$10.01	$6.25	$1.00	$0.00	$0.00	$0.09	$0.00	$0.10	$67.23	$92.12
Lift Director	$49.78		$10.01	$6.25	$1.00	$0.00	$0.00	$0.09	$0.00	$0.10	$67.23	$92.12
Crane and Mobile Concrete Pump 150' - 179'	$49.28		$10.01	$6.25	$1.00	$0.00	$0.00	$0.09	$0.00	$0.10	$66.73	$91.37
Crane and Mobile Concrete Pump 180' - 249'	$49.78		$10.01	$6.25	$1.00	$0.00	$0.00	$0.09	$0.00	$0.10	$67.23	$92.12
Crane and Mobile Concrete Pump 250' and Over	$50.03		$10.01	$6.25	$1.00	$0.00	$0.00	$0.09	$0.00	$0.10	$67.48	$92.50
Apprentice	BHR	Percent										
1st Year	$24.39	$50.00	$10.01	$6.25	$1.00	$0.00	$0.00	$0.09	$0.00	$0.10	$41.84	$54.03
2nd Year	$29.27	$60.00	$10.01	$6.25	$1.00	$0.00	$0.00	$0.09	$0.00	$0.10	$46.72	$61.36
3rd Year	$34.15	$70.00	$10.01	$6.25	$1.00	$0.00	$0.00	$0.09	$0.00	$0.10	$51.60	$68.67
4th Year	$39.02	$80.00	$10.01	$6.25	$1.00	$0.00	$0.00	$0.09	$0.00	$0.10	$56.47	$75.98
Field Mech Trainee	$	$	$	$	$	$	$	$	$	$	$	$
1st Year	$29.27	$60.00	$10.01	$6.25	$1.00	$0.00	$0.00	$0.09	$0.00	$0.00	$46.62	$61.25
2nd Year	$34.15	$70.00	$10.01	$6.25	$1.00	$0.00	$0.00	$0.09	$0.00	$0.00	$51.50	$68.57
3rd Year	$39.02	$80.00	$10.01	$6.25	$1.00	$0.00	$0.00	$0.09	$0.00	$0.00	$56.37	$75.88
4th Year	$43.90	$90.00	$10.01	$6.25	$1.00	$0.00	$0.00	$0.09	$0.00	$0.00	$61.25	$83.20

(*)Special Calculation Note :

Other: Education & Safety Fund
Misc: National Training

**Apprentices will receive a 10% increase on top of the percentages listed above provided they are operating mobile equipment.

Ratio :

For every (3) Operating Engineer Journeymen employed by the company, there may be employed (1) Registered Apprentice or Trainee Engineer through the referral when they are available. An Apprentice, while employed as part of a crew per Article VIII, paragraph 68 will not be subject to the apprenticeship ratios in this collective bargaining agreement

In all of the counties within the jurisdiction of this Agreement, crews (meaning an Operating Engineer and an Apprentice/Helper (Oiler), or Signalman on gas or diesel machines, or an Operating Engineer and Fireman on steam machines) shall be employed on all truck cranes, power shovels, cranes, rotary drill on caisson work, cableways, draglines, tower derricks, tower cranes, multiple drum pavers, piledriving machines and hoes, standard gauge locomotives and bucket trench machines (over 24" wide).

Jurisdiction (* denotes special jurisdictional note) :

Ashtabula, Cuyahoga, Erie, Geauga, Lake, Lorain, Medina, Portage, Summit

Special Jurisdictional Note :

Details :

Class A - Air Compressors on Steel Erection; Asphalt Plant Engineers (Cleveland District Only); Barrier Moving Machine; Boiler Operators, Compressor Operators, or Generators, when mounted on a rig; Boom Trucks (all types); Cableways; Cherry Pickers; Combination- Concrete Mixers & Towers; Concrete Plants (over 4 yd capacity); Concrete Pumps; Cranes (all types); Compact Cranes track or rubber over 4,000 pounds capacity; Cranes self-erecting stationary, track or truck; Derricks (all types); Draglines; Dredges dipper, clam or suction; Elevating Graders or Euclid Loaders; Floating Equipment (all types); Gradalls; Helicopter Crew (Operator- hoist or winch); Hoes (all types); Hoisting Engines; Hoisting Engines, on shaft or tunnel work; Hydraulic Gantry (lifting system); Industrial-type Tractors; Jet Engine Dryer (D8 or D9) diesel Tractors; Locomotives (standard gauge); Maintenance Operators/Technicians (class A); Mixers, paving (single or double drum); Mucking Machines; Multiple Scrapers; Piledriving Machines (all types); Power Shovels, Prentice Loader; Quad 9 (double pusher); Rail Tamper (with automatic lifting and aligning device); Refrigerating Machines (freezer operation); Rotary Drills, on caisson work; Rough Terrain Fork Lift with winch/hoist; Side Booms; Slip Form Pavers; Survey Crew Party Chiefs; Tower Derricks; Tree Shredders; Trench Machines (over 24” wide); Truck Mounted Concrete Pumps; Tug Boats; Tunnel Machines and /or Mining Machines; Wheel Excavators.

Class B - Asphalt Pavers; Automatic Subgrade Machines, self-propelled (CMI-type); Bobcat-type and /or Skid Steer Loader with hoe attachment greater than 7000 lbs.; Boring Machine Operators (more than 48 inches); Bulldozers; Concrete Saws, Vermeer type; Endloaders; Horizontal Directional Drill (50,000 ft. lbs. thrust and over); Hydro Milling Machine; Kolman-type Loaders (production type-dirt); Lead Greasemen; Lighting and Traffic Signal Installation Equipment includes all groups or classifications; Maintenance Operators/Technicians, Class B - Material Transfer Equipment (shuttle buggy) Asphalt; Pettibone-Rail Equipment; Power Graders; Power Scrapers; Push Cats; Rotomills (all), Grinders and Planners of all types, Groovers (excluding walk-behinds); Trench Machines (24 inch wide and under).

Class C - A-Frames; Air Compressors, on tunnel work (low Pressure); Articulating/straight bed end dumps if assigned (minus $4.00 per hour); Asphalt Plant Engineers (Portage and Summit Counties only); Bobcat-type and/or skid steer loader with or without attachments; Drones; Highway Drills (all types); HydroVac/Excavator (when a second person is needed, the rate of pay will be “Class E”); Locomotives (narrow gauge); Material Hoist/Elevators; Mixers, concrete (more than one bag capacity); Mixers, one bag capacity (side loader); Power Boilers (over 15 lbs. pressure); Pump Operators (installing or operating well Points); Pumps (4 inch and over discharge); Railroad Tie Inserter/Remover; Rollers, Asphalt; Rotovator (lime-soil Stabilizer); Switch & Tie Tampers (without lifting and aligning device); Utilities Operators, (small equipment); Welding Machines and Generators.

Class D – Backfillers and Tampers; Ballast Re-locator; Bar and Joint Installing Machines; Batch Plant Operators; Boring Machine Operators (48 inch or less); Bull Floats; Burlap and Curing Machines; Concrete Plants (capacity 4 yds. and under); Concrete Saws (multiple); Conveyors (highway); Crushers; Deckhands; Farm type tractors, with attachments (highway); Finishing Machines; Firemen, Floating Equipment (all types); Fork Lifts (highway), except masonry; Form Trenchers; Hydro Hammers; Hydro Seeders; Pavement Breakers (hydraulic or cable); Plant Mixers; Post Drivers; Post Hole Diggers; Power Brush Burners; Power Form Handling Equipment; Road Widening Trenchers; Rollers (brick, grade, macadam); Self-Propelled Power Spreaders; Self-Propelled Sub-Graders; Steam Firemen; Survey Instrument men; Tractors, pulling sheepsfoot rollers or graders; Vibratory Compactors, with integral power.

Class E - Compressors (portable, Sewer, Heavy and Highway); Cranes-Compact, track or rubber under 4,000 pound capacity; Drum Firemen (asphalt plant); Fueling and greasing (Primary Operator with Specialized CDL Endorsement Add $3.00/hr); Generators; Inboard-Outboard Motor Boat Launches; Masonry Fork Lifts; Oil Heaters (asphalt plant); Oilers/Helpers; Power Driven Heaters (oil fired); Power Scrubbers; Power Sweepers; Pumps (under 4 inch discharge); Signalperson; Survey Rodmen or Chairmen; Tire Repairmen; VAC/ALLS.

Master Mechanic - Master Mechanic

Cranes and Mobile Concrete Pumps 150' -179' - Boom & Jib 150 - 179 feet Cranes and Mobile Concrete Pumps 180' - 249' - Boom & Jib 180 - 249 feet Cranes and Mobile Concrete Pumps 250' and over - Boom & Jib 250 feet or over

Prevailing Wage Rate
Skilled Crafts

Name of Union: Painter Local 505 Drywall

Type of Rate: Commercial

Change #:	**Craft:**	**Effective Date:**	**Effective Date:**
LCN01-2026ib	Painter	5/1/2026	5/1/2026

	BHR		Fringe Benefit Payments						Irrevocable Fund		Total PWR	Overtime Rate
			H&W	Pension	App Tr.	Vac.	Annuity	Other	LECET (*)	MISC (*)		
Classification												
Painter Drywall Finisher	$36.40		$9.92	$7.30	$0.45	$0.00	$4.74	$0.00	$0.00	$0.00	$58.81	$77.01
Apprentice	BHR	Percent										
1st Year	$25.48	$70.00	$9.92	$2.61	$0.45	$0.00	$0.00	$0.00	$0.00	$0.00	$38.46	$51.20
2nd Year	$29.12	$80.00	$9.92	$3.28	$0.45	$0.00	$3.79	$0.00	$0.00	$0.00	$46.56	$61.12
3rd Year	$32.76	$90.00	$9.92	$4.08	$0.45	$0.00	$4.27	$0.00	$0.00	$0.00	$51.48	$67.86

(*)Special Calculation Note :

Ratio :

2 Journeyman to 1 Apprentice
3 Journeyman to 1 Apprentice after 9 total tapers

Jurisdiction (* denotes special jurisdictional note) :

Ashtabula, Cuyahoga, Geauga, Lake, Lorain, Portage*, Summit*

Special Jurisdictional Note :

Portage & Summit North of the East-West Turnpike.

Details :

Prevailing Wage Rate
Skilled Crafts

Name of Union: Painter Local 639 Sign and Display

Type of Rate: Commercial

Change #:	**Craft:**	**Effective Date:**	**Effective Date:**
LCN01-2025ib	Painter	6/18/2025	6/18/2025

	BHR		Fringe Benefit Payments						Irrevocable Fund		Total PWR	Overtime Rate
			H&W	Pension	App Tr.	Vac.	Annuity	Other	LECET (*)	MISC (*)		
Classification												
Top Mechanic Class A	$27.53		$4.50	$0.00	$0.00	$0.00	$0.00	$1.45	$0.00	$0.00	$33.48	$47.25
Top Mechanic Class B	$27.53		$4.50	$0.75	$0.00	$0.53	$0.00	$1.45	$0.00	$0.00	$34.76	$48.53
Top Helper Class A	$22.33		$4.50	$0.00	$0.00	$0.00	$0.00	$1.20	$0.00	$0.00	$28.03	$39.20
Top Helper Class B	$22.33		$4.50	$0.75	$0.00	$0.43	$0.00	$1.20	$0.00	$0.00	$29.21	$40.38
Helper Class A	$17.19		$4.50	$0.00	$0.00	$0.00	$0.00	$0.90	$0.00	$0.00	$22.59	$31.19
Helper Class B	$17.19		$4.50	$0.75	$0.00	$0.30	$0.00	$0.90	$0.00	$0.00	$23.64	$32.24
New Hire (90 Days)	$15.75		$4.50	$0.00	$0.00	$0.00	$0.00	$0.55	$0.00	$0.00	$20.80	$28.68
Apprentice	BHR	Percent										

(*)Special Calculation Note :

Other: Sick, Personal & Holiday Pay Swing Stage Rate: Employees shall receive a differential of $1.50 per hour for all hours worked on scaffolds four sections or higher, including any boom lifts and swing stage scaffolds. In addition, the rigging and derigging of hanging/suspended swing stage systems and rappelling/bolson chair work of a single employee will qualify for $1.50 differential, will be paid to a single lead Top Mechanic or single lead Top Helper on any given swing stage job, even when it includes multiple running rigs on a single jobsite.

Ratio :

Jurisdiction (* denotes special jurisdictional note) :

Adams, Allen, Ashland, Ashtabula, Athens, Auglaize, Belmont, Brown, Butler, Carroll, Champaign, Clark, Clermont, Clinton, Columbiana, Coshocton, Crawford, Cuyahoga, Darke, Defiance, Delaware, Erie, Fairfield, Fayette, Franklin, Fulton, Gallia, Geauga, Greene, Guernsey, Hamilton, Hancock, Hardin, Harrison, Henry, Highland, Hocking, Holmes, Huron, Jackson, Jefferson, Knox, Lake, Lawrence, Licking, Logan, Lorain, Lucas, Madison, Mahoning, Marion, Medina, Meigs, Mercer, Miami, Monroe, Montgomery, Morgan, Morrow, Muskingum, Noble, Ottawa, Paulding, Perry, Pickaway, Pike, Portage, Preble, Putnam, Richland, Ross, Sandusky, Scioto, Seneca, Shelby, Stark, Summit, Trumbull, Tuscarawas, Union, Van Wert, Vinton, Warren, Washington, Wayne, Williams, Wood, Wyandot

Special Jurisdictional Note :

Details :

The work performed by employees covered by this rate shall include cleaning and refinishing of architectural metals using chemicals, solvents, coatings and hand-applied lacquer thinner, removing scratches from mirror finished metals, burnishing of bronze, statuary finishes on exterior and interior surfaces during the course of the restoration and maintenance of architectural metals, and other specialty metal finishing work, and the use of all tools required to perform such work, including but not limited to polishes, spray equipment and scaffolding. Class A: Less Than 1 Year of Service Class B: More Than 1 Year of Service Top Mechanic: Top Mechanic shall be responsible for ensuring the highest quality of workmanship by Helpers, and be highly competent and knowledgeable in the following areas: coatings, both solvent and waterborne, spraying ability, stainless steel, aluminum and bronze finishing, scaffolding and swing stage work. The Top Mechanic shall also be responsible for providing necessary training of employees in lower classifications and for directing all employees in his/her crew to perform their responsibilities in a productive and efficient manner. Top Helper: For existing Top Helpers at the time of this Agreement shall, in addition to performing the responsibilities of a Helper, be responsible and accountable for the setup, breakdown, safety and quality of the Company's product. Helper: A Helper shall be responsible for performing tasks in refinishing, compliance with safety procedures, setting up and breaking down job sites, setting up and breaking down scaffolding and swing stages, preparing surfaces for refinishing, including but not limited to masking and stripping, cleaning, oxidizing, polishing and scratch removal on various finishes.

Prevailing Wage Rate
Skilled Crafts

Name of Union: Painter Local 639 Zone 1 Sign

Type of Rate: Commercial

Change #: LCN01-2025ib

Craft: Painter

Effective Date: 7/30/2025

Effective Date: 7/30/2025

	BHR	Fringe Benefit Payments						Irrevocable Fund		Total PWR	Overtime Rate
		H&W	Pension	App Tr.	Vac.	Annuity	Other	LECET (*)	MISC (*)		
Classification											
Class A: Painter Sign Erector Service/Pattern/Metal Fab/Neon	$26.28	$8.91	$5.57	$0.25	$0.79	$0.00	$1.10	$0.00	$0.00	$42.90	$56.04
Class B: Painter Sign Erector/Service/Pattern/Metal Fab/Neon	$26.28	$8.91	$5.57	$0.25	$1.58	$0.00	$1.10	$0.00	$0.00	$43.69	$56.83
Class C: Painter Sign Erector/Service/Pattern/Metal Fab/Neon	$26.28	$8.91	$5.57	$0.25	$2.37	$0.00	$1.10	$0.00	$0.00	$44.48	$57.62
Class D: Painter Sign Erector/Service/Pattern/Metal Fab/Neon	$26.28	$8.91	$5.57	$0.25	$3.15	$0.00	$1.10	$0.00	$0.00	$45.26	$58.40
Class A: Computer Operator, Router, Spray Painter/Wood	$24.60	$8.91	$5.57	$0.25	$0.76	$0.00	$1.06	$0.00	$0.00	$41.15	$53.45
Class B: Computer Operator, Router, Spray Painter/Wood	$24.60	$8.91	$5.57	$0.25	$1.51	$0.00	$1.06	$0.00	$0.00	$41.90	$54.20
Class C: Computer Operator, Router, Spray Painter/Wood	$24.60	$8.91	$5.57	$0.25	$2.27	$0.00	$1.06	$0.00	$0.00	$42.66	$54.96
Class D: Computer Operator, Router, Spray Painter/Wood	$24.60	$8.91	$5.57	$0.25	$3.03	$0.00	$1.06	$0.00	$0.00	$43.42	$55.72

Class A: Final Assembly, Helper	$19.62		$8.91	$5.57	$0.25	$0.66	$0.00	$0.92	$0.00	$0.00	$35.93	$45.74
Class B: Final Assembly, Helper	$19.62		$8.91	$5.57	$0.25	$1.32	$0.00	$0.92	$0.00	$0.00	$36.59	$46.40
Class C: Final Assembly, Helper	$19.62		$8.91	$5.57	$0.25	$1.98	$0.00	$0.92	$0.00	$0.00	$37.25	$47.06
Class D: Final Assembly, Helper	$19.62		$8.91	$5.57	$0.25	$2.64	$0.00	$0.92	$0.00	$0.00	$37.91	$47.72
Apprentice	BHR	Percent										
1-2000 hrs	$13.14	$50.00	$8.91	$5.57	$0.25	$0.00	$0.00	$0.75	$0.00	$0.00	$28.62	$35.19
2001-3000 hrs	$14.45	$55.00	$8.91	$5.57	$0.25	$0.56	$0.00	$0.79	$0.00	$0.00	$30.53	$37.75
3001-4000 hrs	$15.77	$60.00	$8.91	$5.57	$0.25	$0.59	$0.00	$0.82	$0.00	$0.00	$31.91	$39.80
4001-5000 hrs	$17.08	$65.00	$8.91	$5.57	$0.25	$1.22	$0.00	$0.86	$0.00	$0.00	$33.89	$42.43
5001-6000 hrs	$18.40	$70.00	$8.91	$5.57	$0.25	$1.27	$0.00	$0.89	$0.00	$0.00	$35.29	$44.49
6001-7000 hrs	$22.34	$85.00	$8.91	$5.57	$0.25	$1.43	$0.00	$1.00	$0.00	$0.00	$39.50	$50.67
7001-8000 hrs	$23.65	$90.00	$8.91	$5.57	$0.25	$1.48	$0.00	$1.03	$0.00	$0.00	$40.89	$52.71

(*)Special Calculation Note :

Other: Holiday Pay
Apprentice Pay Rate should be based on proper Classification.
Any employee working over 100 ft. above the ground shall receive $1.00 per hour additional pay.

Ratio :

Jurisdiction (* denotes special jurisdictional note) :

Ashland, Ashtabula, Cuyahoga, Geauga, Lake, Medina, Portage, Richland, Summit

Special Jurisdictional Note :

Details :

Class A Worker: More than 1 year but less that 2 years
Class B Worker: More than 2 years but less than 10 years
Class C Worker: More than 10 years but less that 20 years
Class D Worker: More than 20 years

Prevailing Wage Rate
Skilled Crafts

Name of Union: Painter Local 707

Type of Rate: Commercial

Change #:	**Craft:**	**Effective Date:**	**Effective Date:**
LCN01-2026ib	Painter	5/1/2026	5/1/2026

	BHR		Fringe Benefit Payments						Irrevocable Fund		Total PWR	Overtime Rate
			H&W	Pension	App Tr.	Vac.	Annuity	Other	LECET (*)	MISC (*)		
Classification												
Painter Brush Roll	$37.45		$9.92	$6.08	$0.45	$0.00	$4.75	$0.00	$0.00	$0.00	$58.65	$77.38
Paperhanger	$37.45		$9.92	$6.08	$0.45	$0.00	$4.75	$0.00	$0.00	$0.00	$58.65	$77.38
REPAINT Brush Roll & Paperhanger	$35.95		$9.92	$6.08	$0.45	$0.00	$4.75	$0.00	$0.00	$0.00	$57.15	$75.13
Apprentice	BHR	Percent										
1st Year	$24.34	$65.00	$9.92	$1.64	$0.45	$0.00	$0.00	$0.00	$0.00	$0.00	$36.35	$48.52
2nd Year	$28.09	$75.00	$9.92	$2.25	$0.45	$0.00	$3.56	$0.00	$0.00	$0.00	$44.27	$58.31
3rd Year	$31.83	$85.00	$9.92	$2.70	$0.45	$0.00	$4.04	$0.00	$0.00	$0.00	$48.94	$64.85
4th Year	$35.58	$95.00	$9.92	$3.75	$0.45	$0.00	$4.51	$0.00	$0.00	$0.00	$54.21	$72.00

(*)Special Calculation Note :

Apprentice pay based on percentage of above appropriate classification.

The following Premiums shall be added to proper classification in full including apprentice rates:

Spray Painting: $.70 per hour
Sandblasting and buffing: $.40 per hour
Height pay (Over 100ft): $.50 per hour
Fiberglass Insulator & Catalytic material applicator: $.70 per hour
Application of Catalytic materials under class 3 hazardous per MSDS- add $.65 per hour
Application of Catalytic materials under class 4 hazardous per MSDS- add $1.00 per hour

Ratio :

1 Apprentice to 1 Journeyman

Jurisdiction (* denotes special jurisdictional note) :

Ashtabula, Cuyahoga, Geauga, Lake, Lorain, Portage*, Summit*

Special Jurisdictional Note :

Portage & Summit North of the East-West Turnpike.

Details :

Repaint: 20% or less of new surfaces. A general contractor holding a construction contract does not constitute the rate of pay. Bridge work, tanks, towers and all work covered by NMA, PLA, GPA is excluded from any repaint rate.

Prevailing Wage Rate
Skilled Crafts

Name of Union: Painter Local 707 HvyHwy

Type of Rate: Commercial

Change #:	**Craft:**	**Effective Date:**	**Effective Date:**
LCN01-2026ib	Painter	5/1/2026	5/1/2026

	BHR	Fringe Benefit Payments						Irrevocable Fund		Total PWR	Overtime Rate
		H&W	Pension	App Tr.	Vac.	Annuity	Other	LECET (*)	MISC (*)		
Classification											
Class 1: Bridge Blaster	$43.71	$9.92	$6.08	$0.45	$0.00	$4.75	$0.00	$0.00	$0.00	$64.91	$86.77
Class 2: Bridge Painter, Rigger, Containment Builder, Spot Blaster	$40.71	$9.92	$6.08	$0.45	$0.00	$4.75	$0.00	$0.00	$0.00	$61.91	$82.27
Class 3: Equipment Operator/ Field Mechanic, Grit Reclamation, Paint Mixer, Traffic Control Boat Person, Driver (0-5 Years Exp.)	$33.71	$9.92	$6.08	$0.45	$0.00	$4.75	$0.00	$0.00	$0.00	$54.91	$71.77
Class 3: Equipment Operator/ Field Mechanic, Grit Reclamation, Paint Mixer, Traffic Control Boat Person, Driver (5 Plus Years Exp.)	$36.71	$9.92	$6.08	$0.45	$0.00	$4.75	$0.00	$0.00	$0.00	$57.91	$76.27
Class 4: Concrete Sealing, Concrete Blasting/Power Washing/ Etc	$32.71	$9.92	$6.08	$0.45	$0.00	$4.75	$0.00	$0.00	$0.00	$53.91	$70.27

Class 5: Quality Control/Quality Assurance, Traffic Safety, Competent Person	$36.71		$9.92	$6.08	$0.45	$0.00	$4.75	$0.00	$0.00	$0.00	$57.91	$76.27
Apprentice	BHR	Percent										
1st Year	$28.41	$65.00	$9.92	$1.64	$0.45	$0.00	$0.00	$0.00	$0.00	$0.00	$40.42	$54.63
2nd Year	$32.78	$75.00	$9.92	$2.25	$0.45	$0.00	$3.56	$0.00	$0.00	$0.00	$48.96	$65.35
3rd Year	$37.15	$85.00	$9.92	$2.70	$0.45	$0.00	$4.04	$0.00	$0.00	$0.00	$54.26	$72.83

(*)Special Calculation Note :

Apprentice pay based on percentage of above appropriate classification.

Application of Catalytic materials under class 3 hazardous per MSDS- add .65 per hour to the above Job Classification basic hourly rate.
Application of Catalytic materials under class 4 hazardous per MSDS- add 1.00 per hour to the above Job Classification basic hourly rate.

Ratio :

1 Apprentice to 1 Journeyman

Jurisdiction (* denotes special jurisdictional note) :

Ashtabula, Cuyahoga, Geauga, Lake, Lorain, Portage*, Summit*

Special Jurisdictional Note :

Portage & Summit North of the East-West Turnpike.

Details :

Painter Bridge Class 2 is Defined as; Bridge Painter, Rigger, Containment Builder

Concrete Sealing: on highway work, scaling of concrete surfaces, the treating and sealing of bridge decks, the painting and staining of concrete, including the abutments, barricades, noise barriers, lane dividers, etc.

Prevailing Wage Rate
Skilled Crafts

Name of Union: Pipefitter Local 120

Type of Rate: Commercial

Change #:	**Craft:**	**Effective Date:**	**Effective Date:**
OCR01-2026ib	Pipefitter	7/1/2026	7/1/2026

	BHR		Fringe Benefit Payments						Irrevocable Fund		Total PWR	Overtime Rate
			H&W	Pension	App Tr.	Vac.	Annuity	Other	LECET (*)	MISC (*)		
Classification												
Pipefitter	$51.02		$13.30	$12.20	$1.32	$0.00	$3.50	$0.20	$0.00	$0.00	$81.54	$107.05
Apprentice	BHR	Percent										
1st year	$24.70	$48.41	$5.78	$0.00	$1.32	$0.00	$0.00	$0.00	$0.00	$0.00	$31.80	$44.15
2nd year	$25.42	$49.82	$12.43	$7.60	$1.32	$0.00	$0.88	$0.20	$0.00	$0.00	$47.85	$60.56
3rd year	$29.43	$57.68	$12.43	$7.60	$1.32	$0.00	$0.88	$0.20	$0.00	$0.00	$51.86	$66.57
4th year	$35.04	$68.68	$12.43	$7.60	$1.32	$0.00	$0.88	$0.20	$0.00	$0.00	$57.47	$74.99
5th year	$39.06	$76.56	$12.43	$7.60	$1.32	$0.00	$0.88	$0.20	$0.00	$0.00	$61.49	$81.02

(*)Special Calculation Note :

OTHER: SUPPLEMENTAL UNEMPLOYMENT BENEFITS

Ratio :

1 Journeyman to 1 Apprentice
2-4 Journeymen to 2 Apprentices
5-7 Journeymen to 3 Apprentices
3 to 1 on jobs with 12 or more journeymen

Jurisdiction (* denotes special jurisdictional note) :

Ashtabula, Cuyahoga, Geauga, Lake, Medina*, Summit*

Special Jurisdictional Note :

Summit County - North of State Route 303 including work within the corporate limits of the City of Hudson, that portion of Medina County North of State Route 18 and Smith Road and including work within the corporate limits of the City of Medina.

Details :

Under pipefitter duties shall include - steam and hot water heating boilers and related controls such as automatic feedwater and low water cut-offs, safety relief valves and gas trains; steam regulators, traps, steam valves, steam heaters, steam and hot water heating coils; feedwater lines to boilers, condensate pumps, condensate tanks and related piping to boilers, expansion tanks and controls on hot water heating systems; refrigeration and air conditioning systems that are separate from one another and are connected through piping; install, calibrate and maintain pneumatic temperature controls and piping for heating and cooling devices; piping, pumps and controls on the fluent water system in water treatment plants; hose cabinets and automatic fire sprinkler systems; underground water supply piping and devices; all fire stopping of piping systems; to operate a pipe cutting machine, to thread pipe by machine or hand dies; to do oxyacetylene and electric welding on iron and steel pipes when required; to perform other tasks when assigned.

Prevailing Wage Rate
Skilled Crafts

Name of Union: Pipefitter Local 120 Mechanical Equipment

Type of Rate: Commercial

Change #:	**Craft:**	**Effective Date:**	**Effective Date:**
LCN01-2026ib	Pipefitter	5/4/2026	5/4/2026

	BHR		Fringe Benefit Payments						Irrevocable Fund		Total PWR	Overtime Rate
			H&W	Pension	App Tr.	Vac.	Annuity	Other	LECET (*)	MISC (*)		
Classification												
Pipefitter Mechanical Equipment Service A-2	$38.99		$13.30	$12.20	$1.32	$0.00	$3.50	$0.20	$0.00	$0.00	$69.51	$89.00
Pipefitter Mechanical Equipment Service A-1	$34.98		$13.30	$12.20	$1.32	$0.00	$3.50	$0.20	$0.00	$0.00	$65.50	$82.99
Apprentice	BHR	Percent										
1st year	$21.86	$56.07	$6.22	$0.00	$1.32	$0.00	$0.00	$0.00	$0.00	$0.00	$29.40	$40.33
2nd year	$22.63	$58.04	$6.22	$5.30	$1.32	$0.00	$1.75	$0.20	$0.00	$0.00	$37.42	$48.73
3rd year	$25.04	$64.22	$6.22	$5.30	$1.32	$0.00	$1.75	$0.20	$0.00	$0.00	$39.83	$52.35
4th year	$29.05	$74.51	$6.22	$5.30	$1.32	$0.00	$1.75	$0.20	$0.00	$0.00	$43.84	$58.37
5th year	$31.45	$80.66	$6.22	$5.30	$1.32	$0.00	$1.75	$0.20	$0.00	$0.00	$46.24	$61.96

(*)Special Calculation Note :

OTHER: SUPPLEMENTAL UNEMPLOYMENT BENEFITS

Ratio :

A per employer ratio of one (1) unindentured trainee to the first three (3) to fifteen (15) journeymen and/or apprentices shall be established, with a ratio of one (1) unindentured trainee for every fifteen (15) journeymen and/or apprentices thereafter. Each employer shall be limited to three (3) unindentured trainees. At no time shall the number of unindentured trainees exceed the number of apprentices.

Jurisdiction (* denotes special jurisdictional note) :

Ashtabula, Cuyahoga, Geauga, Lake, Medina*, Summit*

Special Jurisdictional Note :

Summit County - North of State Route 303 including work within the corporate limits of the City of Hudson, that portion of Medina County North of Route 18 and Smith Road and including work within the corporate limits of the City of Medina.

Details :

Work scope but not limited to:Mechanical Service and Maintenance work normally performed by contractors, either by contracts or emergency call basis, who are equipped to handle all work relating to evacuation, charging, start-up, inspection, operating, maintenance and service call necessary to keep mechanical system and controls of a refrigeration , air conditioning, heating and/or ventilation or any other newly installed, remodeled, revamped or redesigned mechanical system in operational order; all fire stopping and piping systems. Shall include but not limited to all maintaining, cleaning, adjusting, repairing, overhauling, starting and balancing of any system or component part thereof, regardless of size or location, including all other service and maintenance work assigned to the employer by the customer. Shall also be allowed to do the following installation work: All residential humidifiers and dehumidifiers, all window type units, all residential heating and cooling systems, excluding steam and hot water, and when a building is not new construction, all refrigeration systems up to 20 tons, split air conditioning systems up to 50 tons, and package or self-contained air conditioning units up to 50 tons.

Prevailing Wage Rate
Skilled Crafts

Name of Union: Pipefitter Local 120 Sprinklerfitter

Type of Rate: Commercial

Change #: LCN01-2026ib

Craft: Sprinkler Fitter

Effective Date: 5/4/2026

Effective Date: 5/4/2026

	BHR		Fringe Benefit Payments						Irrevocable Fund		Total PWR	Overtime Rate
			H&W	Pension	App Tr.	Vac.	Annuity	Other	LECET (*)	MISC (*)		
Classification												
Sprinkler Fitter	$51.02		$13.30	$12.20	$1.32	$0.00	$3.50	$0.20	$0.00	$0.00	$81.54	$107.05
Apprentice	BHR	Percent										
1st Year	$24.70	$48.41	$5.78	$0.00	$1.32	$0.00	$0.00	$0.00	$0.00	$0.00	$31.80	$44.15
2nd Year	$25.42	$49.82	$12.43	$7.60	$1.32	$0.00	$0.88	$0.20	$0.00	$0.00	$47.85	$60.56
3rd Year	$29.43	$57.68	$12.43	$7.60	$1.32	$0.00	$0.88	$0.20	$0.00	$0.00	$51.86	$66.57
4th Year	$35.04	$68.68	$12.43	$7.60	$1.32	$0.00	$0.88	$0.20	$0.00	$0.00	$57.47	$74.99
5th Year	$39.06	$76.56	$12.43	$7.60	$1.32	$0.00	$0.88	$0.20	$0.00	$0.00	$61.49	$81.02

(*)Special Calculation Note :

OTHER: SUPPLEMENTAL UNEMPLOYMENT BENEFITS

Ratio :

1 Journeymen to 1 Apprentice
2 - 4 Journeymen to 2 Apprentices
5 - 7 Journeymen to 3 Apprentices
3 Journeymen to 1 Apprentice on jobs with 12 or more journeymen

Jurisdiction (* denotes special jurisdictional note) :

Cuyahoga, Geauga, Lake, Lorain

Special Jurisdictional Note :

Details :

Sprinklerfitter duties shall include: installation, dismantling, maintenance, repairs, adjustments and corrections of all fire protection and extinguishing systems; consist of handling and installing of all piping and appurtenances pertaining to sprinkler equipment including both overhead and underground water mains, fire hydrants and hydrants mains, stand pipes, hose connections, tank heaters, air lines, thermal systems and their connections; all operating and actuating lines and devices and their protective covering; all fire stopping of sprinkler piping systems; all tanks, pumps and city connections; fire protection systems using emulsify, spray, water fog, CO2 gas, foam and other fire control agents, settling of all fire pumps and tank filling pumps, air compressors and their connections; all work related to sprinkler inspections (included but not limited to: adjustments, maintenance, repair, testing, etc.)

Prevailing Wage Rate
Skilled Crafts

Name of Union: Plasterer Local 526

Type of Rate: Commercial

Change #:	**Craft:**	**Effective Date:**	**Effective Date:**
LCN01-2026ib	Plasterer	5/1/2026	5/1/2026

	BHR		Fringe Benefit Payments						Irrevocable Fund		Total PWR	Overtime Rate
			H&W	Pension	App Tr.	Vac.	Annuity	Other	LECET (*)	MISC (*)		
Classification												
Plasterer	$34.71		$9.37	$7.10	$0.50	$0.00	$5.60	$0.21	$0.00	$0.00	$57.49	$74.84
Apprentice	BHR	Percent										
1st Year	$17.36	$50.00	$9.37	$7.10	$0.50	$0.00	$5.60	$0.21	$0.00	$0.00	$40.14	$48.82
2nd Year	$20.83	$60.00	$9.37	$7.10	$0.50	$0.00	$5.60	$0.21	$0.00	$0.00	$43.61	$54.02
3rd Year	$26.03	$75.00	$9.37	$7.10	$0.50	$0.00	$5.60	$0.21	$0.00	$0.00	$48.81	$61.83
4th Year	$31.24	$90.00	$9.37	$7.10	$0.50	$0.00	$5.60	$0.21	$0.00	$0.00	$54.02	$69.64

(*)Special Calculation Note :

Other is for Substance abuse and training.

Ratio :

1 Journeymen to 1 Apprentice
3 Journeymen to 1 Apprentice

Jurisdiction (* denotes special jurisdictional note) :

Ashtabula, Cuyahoga, Geauga, Lake, Lorain

Special Jurisdictional Note :

Details :

Prevailing Wage Rate
Skilled Crafts

Name of Union: Plumber Local 55

Type of Rate: Commercial

Change #:	**Craft:**	**Effective Date:**	**Effective Date:**
LCN01-2026ib	Plumber	6/10/2026	6/10/2026

	BHR		Fringe Benefit Payments						Irrevocable Fund		Total PWR	Overtime Rate
			H&W	Pension	App Tr.	Vac.	Annuity	Other	LECET (*)	MISC (*)		
Classification												
Plumber	$47.11		$13.37	$9.63	$1.23	$0.00	$7.10	$0.20	$0.00	$0.00	$78.64	$102.19
Shopman (When in the field)	$25.98		$9.79	$5.59	$0.10	$0.00	$3.85	$0.00	$0.00	$0.00	$45.31	$58.30
Apprentice	BHR	Percent										
1-6 Months	$20.69	$43.91	$7.59	$0.24	$0.95	$0.00	$1.56	$0.00	$0.00	$0.00	$31.03	$41.38
7-12 Months	$23.50	$49.89	$7.84	$0.44	$1.00	$0.00	$2.01	$0.20	$0.00	$0.00	$34.99	$46.74
2nd Year 1-6	$25.19	$53.46	$8.62	$0.85	$1.05	$0.00	$3.06	$0.20	$0.00	$0.00	$38.97	$51.57
2nd Year 7-12	$26.23	$55.67	$8.83	$2.85	$1.05	$0.00	$3.78	$0.20	$0.00	$0.00	$42.94	$56.05
3rd Year 1-6	$29.43	$62.47	$9.38	$2.80	$1.05	$0.00	$4.00	$0.20	$0.00	$0.00	$46.86	$61.57
3rd Year 7-12	$31.69	$67.27	$9.65	$3.63	$1.05	$0.00	$4.62	$0.20	$0.00	$0.00	$50.84	$66.69
4th Year	$34.59	$73.42	$9.92	$4.07	$1.05	$0.00	$4.98	$0.20	$0.00	$0.00	$54.81	$72.11
5th Year	$37.51	$79.63	$10.19	$4.51	$1.05	$0.00	$5.33	$0.20	$0.00	$0.00	$58.79	$77.55

(*)Special Calculation Note :

OTHER IS: SUPPLEMENTAL UNEMPLOYMENT

Ratio :

1 Journeyman 1 Apprentice
2 Journeymen to 1 Apprentice thereafter

Jurisdiction (* denotes special jurisdictional note) :

Ashtabula, Cuyahoga, Geauga, Lake, Medina*, Summit*

Special Jurisdictional Note :

Summit County - North of State Route 303 including work within the corporate limits of the City of Hudson, that portion of Medina County North of Route 18 and Smith Road and the corporate limits of the City of Medina.

Details :

The Plumber Shopman will have charge of the Employer's shop and warehouse containing plumbing and heating supplies and equipment, and perform such duties as are customarily required by a Plumber or a Plumber's Shopman, including casual delivery of tools and equipment necessary for installation of Plumbing and Heating facilities. One field shopman per shop may be hired after employing the 1st apprentice, and a second field shopman per shop may be hired after employing the 5th apprentice. These shopmen may work in the field performing primarily non-mechanical work. The plumber shopman's duties do not include the installation of plumbing.

Prevailing Wage Rate
Skilled Crafts

Name of Union: Roofer Local 44

Type of Rate: Commercial

Change #:	**Craft:**	**Effective Date:**	**Effective Date:**
OCR02-2026ib	Roofer	6/17/2026	6/17/2026

	BHR		Fringe Benefit Payments						Irrevocable Fund		Total PWR	Overtime Rate
			H&W	Pension	App Tr.	Vac.	Annuity	Other	LECET (*)	MISC (*)		
Classification												
Roofer	$41.35		$9.76	$11.30	$0.52	$0.00	$0.00	$0.06	$0.00	$0.00	$62.99	$83.67
Applicant & Helper Trainees	$		$	$	$	$	$	$	$	$	$	$
0 to 1851 hrs	$18.61		$0.65	$0.50	$0.52	$0.00	$0.00	$0.06	$0.00	$0.00	$20.34	$29.64
1852 to 3350 hrs	$22.74		$9.76	$11.30	$0.52	$0.00	$0.00	$0.06	$0.00	$0.00	$44.38	$55.75
3351 to 4850 hrs	$28.95		$9.76	$11.30	$0.52	$0.00	$0.00	$0.06	$0.00	$0.00	$50.59	$65.06
4851 to 6350 hrs	$33.08		$9.76	$11.30	$0.52	$0.00	$0.00	$0.06	$0.00	$0.00	$54.72	$71.26
6351 to 7550 hrs	$37.22		$9.76	$11.30	$0.52	$0.00	$0.00	$0.06	$0.00	$0.00	$58.86	$77.47
7551 hrs	$41.35		$9.76	$11.30	$0.52	$0.00	$0.00	$0.06	$0.00	$0.00	$62.99	$83.67
Apprentice	BHR	Percent										
Start of school	$18.61	$45.00	$0.65	$0.50	$0.52	$0.00	$0.00	$0.06	$0.00	$0.00	$20.34	$29.64
600 hrs worked/72 school hrs	$20.68	$50.00	$0.65	$0.50	$0.52	$0.00	$0.00	$0.06	$0.00	$0.00	$22.41	$32.75
1200 hrs worked/144 school hrs	$22.74	$55.00	$0.65	$0.50	$0.52	$0.00	$0.00	$0.06	$0.00	$0.00	$24.47	$35.84
1800 hrs worked/216 school hrs	$24.81	$60.00	$9.76	$11.30	$0.52	$0.00	$0.00	$0.06	$0.00	$0.00	$46.45	$58.85
2400 hrs worked/ 288 school hrs	$26.88	$65.00	$9.76	$11.30	$0.52	$0.00	$0.00	$0.06	$0.00	$0.00	$48.52	$61.96
3000 hrs worked/360 school hrs	$28.95	$70.00	$9.76	$11.30	$0.52	$0.00	$0.00	$0.06	$0.00	$0.00	$50.59	$65.06
3600 hrs worked/432 school hrs	$31.01	$75.00	$9.76	$11.30	$0.52	$0.00	$0.00	$0.06	$0.00	$0.00	$52.65	$68.16
4200 hrs worked/504 school hrs	$33.08	$80.00	$9.76	$11.30	$0.52	$0.00	$0.00	$0.06	$0.00	$0.00	$54.72	$71.26
4800 hrs worked/576 school hrs	$37.22	$90.00	$9.76	$11.30	$0.52	$0.00	$0.00	$0.06	$0.00	$0.00	$58.86	$77.47

(*)Special Calculation Note :

Other: Drug Testing

Ratio :

2 Journeymen to 1 Apprentice
2 Journeymen to 1 Applicant/Helper Trainee

Jurisdiction (* denotes special jurisdictional note) :

Ashtabula, Cuyahoga, Erie, Geauga, Lake, Lorain, Sandusky

Special Jurisdictional Note :

Details :

Prevailing Wage Rate
Skilled Crafts

Name of Union: Sheet Metal Local 33 (Cleveland)

Type of Rate: Commercial

Change #:	**Craft:**	**Effective Date:**	**Effective Date:**
LCN01-2026ib	Sheet Metal Worker	5/20/2026	5/20/2026

	BHR		Fringe Benefit Payments						Irrevocable Fund		Total PWR	Overtime Rate
			H&W	Pension	App Tr.	Vac.	Annuity	Other	LECET (*)	MISC (*)		
Classification												
Sheet Metal Worker	$47.15		$10.64	$18.38	$0.98	$0.00	$3.33	$0.00	$0.00	$0.00	$80.48	$104.05
Apprentice	BHR	Percent										
1st year	$23.57	$50.00	$10.64	$3.15	$0.22	$0.00	$0.00	$0.00	$0.00	$0.00	$37.58	$49.37
2nd year	$25.91	$54.95	$10.64	$3.47	$0.98	$0.00	$3.33	$0.00	$0.00	$0.00	$44.33	$57.29
3rd year	$28.27	$59.96	$10.64	$3.78	$0.98	$0.00	$3.33	$0.00	$0.00	$0.00	$47.00	$61.14
4th year	$35.34	$74.96	$10.64	$4.73	$0.98	$0.00	$3.33	$0.00	$0.00	$0.00	$55.02	$72.69

(*)Special Calculation Note :

Ratio :

1 Journeyman to 1 Apprentice
2 Journeymen to 2 Apprentices
3-6 Journeymen to 3 Apprentices
7-8 Journeymen to 4 Apprentices
9-10 Journeymen to 5 Apprentices
11-12 Journeymen to 6 Apprentices
13-14 Journeymen to 7 Apprentices
15-16 Journeymen to 8 Apprentices
17-18 Journeymen to 9 Apprentices
19-20 Journeymen to 10 Apprentices

Jurisdiction (* denotes special jurisdictional note) :

Ashtabula, Cuyahoga, Geauga, Lake

Special Jurisdictional Note :

Details :

Prevailing Wage Rate
Skilled Crafts

Name of Union: Sheet Metal Local 33 Industrial Door

Type of Rate: Commercial

Change #:	**Craft:**	**Effective Date:**	**Effective Date:**
LCN01-2025ib	Sheet Metal Worker	8/1/2025	8/1/2025

	BHR		Fringe Benefit Payments						Irrevocable Fund		Total PWR	Overtime Rate
			H&W	Pension	App Tr.	Vac.	Annuity	Other	LECET (*)	MISC (*)		
Classification												
Sheet Metal Worker	$26.53		$8.71	$5.66	$0.19	$0.00	$2.61	$0.61	$0.00	$0.00	$44.31	$57.58
Apprentice	BHR	Percent										
Probationary Period (60 Days)	$13.80	$52.00	$0.00	$0.00	$0.00	$0.00	$0.00	$0.00	$0.00	$0.00	$13.80	$20.70
61st day -12 months	$15.39	$58.00	$8.71	$1.96	$0.19	$0.00	$1.68	$0.35	$0.00	$0.00	$28.28	$35.98
2nd Year	$18.04	$68.00	$8.71	$1.96	$0.19	$0.00	$1.90	$0.41	$0.00	$0.00	$31.21	$40.23
3rd Year	$19.37	$73.00	$8.71	$1.96	$0.19	$0.00	$2.05	$0.45	$0.00	$0.00	$32.73	$42.41
4th Year	$21.22	$80.00	$8.71	$1.96	$0.19	$0.00	$2.17	$0.49	$0.00	$0.00	$34.74	$45.35
5th Year	$22.82	$86.00	$8.71	$1.96	$0.19	$0.00	$2.31	$0.52	$0.00	$0.00	$36.51	$47.92

(*)Special Calculation Note :

Other: Holiday Pay

Ratio :

1-2 Journeyman to 1 Trainee
3-4 Journeymen to 2 Trainee
5-6 Journeymen to 3 Trainees
7-8 Journeymen to 4 Trainees
9-10 Journeymen to 5 Trainees
11-13 Journeymen to 6 Trainees
14-16 Journeymen to 7 Trainees
17-19 Journeymen to 8 Trainees
Maintaining a 3 Journeymen to 1 Trainee ratio thereafter

Jurisdiction (* denotes special jurisdictional note) :

Ashland, Ashtabula, Carroll, Columbiana, Coshocton, Crawford, Cuyahoga, Defiance, Erie, Fulton, Geauga, Hancock, Henry, Holmes, Huron, Lake, Lorain, Lucas, Mahoning, Medina, Ottawa, Paulding, Portage, Putnam, Richland, Sandusky, Seneca, Stark, Summit, Trumbull, Tuscarawas, Wayne, Williams, Wood

Special Jurisdictional Note :

Details :

Prevailing Wage Rate
Skilled Crafts

Name of Union: Truck Driver Local 436 - HevHwy Class 1

Type of Rate: Commercial

Change #:
LCN02-2025ib

Craft:
Truck Driver

Effective Date:
5/28/2025

Effective Date:
5/28/2025

	BHR		Fringe Benefit Payments						Irrevocable Fund		Total PWR	Overtime Rate
			H&W	Pension	App Tr.	Vac.	Annuity	Other	LECET (*)	MISC (*)		
Classification												
Truck Driver CLASS 1	$34.92		$9.25	$10.05	$0.40	$0.00	$0.00	$0.00	$0.00	$0.00	$54.62	$72.08
Apprentice	BHR	Percent										
First 6 months	$27.94	$80.00	$9.25	$10.05	$0.40	$0.00	$0.00	$0.00	$0.00	$0.00	$47.64	$61.60
7-12 months	$29.68	$85.00	$9.25	$10.05	$0.40	$0.00	$0.00	$0.00	$0.00	$0.00	$49.38	$64.22
13-18 months	$31.43	$90.00	$9.25	$10.05	$0.40	$0.00	$0.00	$0.00	$0.00	$0.00	$51.13	$66.84
19-24 months	$33.17	$95.00	$9.25	$10.05	$0.40	$0.00	$0.00	$0.00	$0.00	$0.00	$52.87	$69.46
25-30 months	$34.92	$100.00	$9.25	$10.05	$0.40	$0.00	$0.00	$0.00	$0.00	$0.00	$54.62	$72.08

(*)Special Calculation Note :

Ratio :

3 Journeymen to 1 Apprentice

Jurisdiction (* denotes special jurisdictional note) :

Cuyahoga, Geauga, Lake

Special Jurisdictional Note :

Details :

CLASS 1: Drivers on trucks, including but not limited to: 4-wheel service trucks; 4-wheel dump trucks; batch trucks; drivers on tandems; truck sweepers (not to include power sweepers and scrubbers) Drivers on tractor – trailer combinations including but not limited to the following: Semi-tractor trucks; pole trailers; ready-mix trucks; fuel trucks; all trucks five (5) axle and over; drivers on belly dumps; truck mechanics (when needed).

Prevailing Wage Rate
Skilled Crafts

Name of Union: Truck Driver Local 436 - HevHwy Class 2

Type of Rate: Commercial

Change #:	**Craft:**	**Effective Date:**	**Effective Date:**
LCN02-2025ib	Truck Driver	5/28/2025	5/28/2025

	BHR		Fringe Benefit Payments						Irrevocable Fund		Total PWR	Overtime Rate
			H&W	Pension	App Tr.	Vac.	Annuity	Other	LECET (*)	MISC (*)		
Classification												
Truck Driver CLASS 2	$35.73		$9.25	$10.05	$0.40	$0.00	$0.00	$0.00	$0.00	$0.00	$55.43	$73.30
Apprentice	BHR	Percent										
First 6 months	$28.58	$80.00	$9.25	$10.05	$0.40	$0.00	$0.00	$0.00	$0.00	$0.00	$48.28	$62.58
7-12 months	$30.37	$85.00	$9.25	$10.05	$0.40	$0.00	$0.00	$0.00	$0.00	$0.00	$50.07	$65.26
13-18 months	$32.16	$90.00	$9.25	$10.05	$0.40	$0.00	$0.00	$0.00	$0.00	$0.00	$51.86	$67.94
19-24 months	$33.94	$95.00	$9.25	$10.05	$0.40	$0.00	$0.00	$0.00	$0.00	$0.00	$53.64	$70.62
25-30 months	$35.73	$100.00	$9.25	$10.05	$0.40	$0.00	$0.00	$0.00	$0.00	$0.00	$55.43	$73.30

(*)Special Calculation Note :

Ratio :

3 Journeymen to 1 Apprentice

Jurisdiction (* denotes special jurisdictional note) :

Cuyahoga, Geauga, Lake

Special Jurisdictional Note :

Details :

CLASS 2: Drivers on articulated dump trucks; rigid-frame rock trucks; distributor trucks; low boys/drag driver on the construction site only and heavy duty equipment (irrespective of load carried) when used exclusively for transportation on the construction site only.

BLACK BROOK GOLF COURSE
8900 LAKESHORE BLVD.
MENTOR, OH 44060

PROJECT:
BLACK BROOK GOLF COURSE
AUTOMATIC IRRIGATION SYSTEM
BID DOCUMENTS

LOCATION MAP:



CONSULTANT:

Irrigation Consulting, Inc.

SHEET INDEX

SHEET TITLE:	SHEET NUMBER:
SPRINKLER AND PIPING PLAN	IR-1.0
WIRING AND CONTROL PLAN - RAIN BIRD	IR-2.0
WIRING AND CONTROL PLAN - TORO	IR-3.0
IRRIGATION DETAILS	IR-4.0
PUMP STATION INTAKE AND COMPONENTS	P-1.0

JUNE 2023

FOR BIDDING NOT FOR CONSTRUCTION

IRRIGATION LEGEND:

- SPRINKLER TYPE A. FULL CIRCLE ROTARY SPRINKLER 80' SPACING
- SPRINKLER TYPE B. ADJUSTABLE ARC ROTARY SPRINKLER 80' SPACING
- SPRINKLER TYPE D. FULL CIRCLE ROTARY SPRINKLER 70' SPACING
- SPRINKLER TYPE E. ADJUSTABLE ARC ROTARY SPRINKLER 70' SPACING
- SPRINKLER TYPE F. FULL CIRCLE ROTARY SPRINKLER 65' SPACING
- SPRINKLER TYPE G. ADJUSTABLE ARC ROTARY SPRINKLER 65' SPACING
- SPRINKLER TYPE H. FULL CIRCLE ROTARY SPRINKLER 50' SPACING
- SPRINKLER TYPE I. ADJUSTABLE ARC ROTARY SPRINKLER 50' SPACING
- SPRINKLER TYPE M. ADJUSTABLE ARC ROTARY SPRINKLER 35' SPACING
- MAINLINE ISOLATION GATE VALVE (LINE SIZE)
- LATERAL ISOLATION GATE VALVE (LINE SIZE)
- 1" QUICK COUPLING VALVE
- 1" AIR / VACUUM RELEASE VALVE
- MANUAL DRAIN VALVE
- AUTOMATIC POND FILL VALVE
- HDPE DR 13.5 (160 PSI) MAINLINE PIPE
- HDPE DR 13.5 (160 PSI) MAINLINE PIPE (BORE)
- HDPE DR 13.5 LATERAL PIPE (2-INCH IN SIZE UNLESS OTHERWISE NOTED).
- PVC CL200 PIPE SLEEVE (SIZE AS INDICATED)

IRRIGATION NOTES:

1. MANUAL DRAINS SHALL BE INSTALLED AT LOW POINTS IN IRRIGATION MAINLINE IN VICINITY OF WHERE SHOWN.

2. AIR / VACUUM RELEASE VALVES SHALL BE INSTALLED AT HIGH POINTS IN IRRIGATION MAINLINE IN VICINITY OF WHERE SHOWN.

SHELTER

STAGING AREA

CLUBHOUSE

EXISTING PUMP HOUSE

PROPOSED PUMP STATION

CONTROL HOUSE

MAINTENANCE

FUEL

DUMP

ALTERNATE IRRIGATION

SPRINKLER HEADS, QUICK COUPLERS, LATERAL PIPING, LATERAL ISOLATION ISOLATION, AND COMMUNICATION CABLE THAT FOLLOWS THE LATERAL PIPING WITHIN THE DRIVING RANGE FAIRWAY ARE PART OF THE ALTERNATE IRRIGATION. MAINLINE, LA/G's, AND COMMUNICATION CABLE THAT FOLLOWS THE MAINLINE IN THIS AREA ARE TO REMAIN PART OF THE BASE BID.

NORTH ARROW	GRAPHIC SCALE
N	0 100' 200'

© 2023 IRRIGATION CONSULTING, INC. EXPRESSLY RESERVES ITS COMMON LAW COPYRIGHT AND OTHER PROPERTY RIGHTS IN THESE DRAWINGS. THESE DRAWINGS ARE NOT TO BE REPRODUCED, CHANGED OR COPIED IN ANY FORM OR MANNER WHATSOEVER, NOR ARE THEY TO BE ASSIGNED TO ANY THIRD PARTY, WITHOUT FIRST OBTAINING THE EXPRESS WRITTEN PERMISSION AND CONSENT OF IRRIGATION CONSULTING, INC.

SCALE: 1" = 100'-0"	STATUS: FOR BIDDING NOT FOR CONSTRUCTION	REVISIONS: NO. / DATE / DESCRIPTION:	SHEET TITLE: SPRINKLER AND PIPING PLAN BLACK BROOK GOLF COURSE IRRIGATION DOCUMENTS	PROJECT NAME: BLACK BROOK GOLF COURSE 8900 LAKESHORE BLVD MENTOR, OH 44060	CLIENT NAME: BLACK BROOK GOLF COURSE 8900 LAKESHORE BLVD MENTOR, OH 44060
DATE: 6/2/2023					
SHEET NUMBER: IR-1.0					

Irrigation Consulting, Inc.
Providing innovative design solutions for irrigation worldwide
www.irrigationconsulting.com

20 Merrit Parkway, 2nd Floor
Nashua, NH 03062
(978) 433-8472 Fax (978)-433-2788
e-mail: bvinches@irrigationconsulting.com

112 S. Old Statesville Road, Suite 104
Huntersville, NC 28078
(704) 843-3688 Fax (704) 843-3511
e-mail: sgardner@irrigationconsulting.com



RAIN BIRD CONTROL LEGEND

- CENTRAL CONTROLLER LOCATION
- PI — POWER SOURCE 120 VOLT 60 HZ SINGLE PHASE
- IGI+ — REMOTE INTEGRATED CONTROL INTERFACE
- LA/G — LIGHTNING SURGE ARRESTOR W/ GROUND
- R — RAIN GAUGE
- IGI+ - 1, BOARD - 1, PATH - 1, COMMUNICATION CABLE #14/2 EXCEPT WHERE NOTED #12/2
- IGI+ - 1, BOARD - 1, PATH - 2, COMMUNICATION CABLE #14/2
- ZONE 1-1-1 — AREA OF CONTROL

ELECTRICAL NOTES:

1. LIGHTNING ARRESTORS CONNECT TO THE COMMUNICATION PATH. THEY ARE SHOWN IN FAIRWAYS, TEES, BUNKERS, GREENS, WATER AND HARDSCAPE FOR DRAWING CLARITY ONLY. ALL EQUIPMENT TO BE INSTALLED OUTSIDE OF THESE AREAS IN ROUGH OR OTHER AREAS.
2. ON COMMUNICATION PATHS WITH LONG CABLE RUNS FROM IGI+ BEFORE REACHING LATERALS, CABLE SHALL BE ONE SIZE LARGER #12/2 AWG AND REDUCED TO #14/2 AWG ONCE LATERALS ARE REACHED. WHERE #12/2 AWG WIRES ARE REQUIRED THEY ARE MARKED ON THE PLAN.
3. COMMUNICATION CABLES SHALL FOLLOW MAINLINE AND LATERAL PIPING TO SPRINKLERS. LATERAL CABLE (RED) SHALL START AT THE GATE VALVE.

RAIN BIRD IGI+ SCHEDULE

INTERFACE/ BOARD/ PATH	NUMBER OF IGMS
1-1-1	389
1-1-2	498

ALTERNATE IRRIGATION

SPRINKLER HEADS, QUICK COUPLERS, LATERAL PIPING, LATERAL ISOLATION ISOLATION, AND COMMUNICATION CABLE THAT FOLLOWS THE LATERAL PIPING WITHIN THE DRIVING RANGE FAIRWAY ARE PART OF THE ALTERNATE IRRIGATION. MAINLINE, LA/G's, AND COMMUNICATION CABLE THAT FOLLOWS THE MAINLINE IN THIS AREA ARE TO REMAIN PART OF THE BASE BID.

NORTH ARROW	GRAPHIC SCALE
N	0 100' 200'

BRIAN E. VINCHESI — CERTIFIED IRRIGATION DESIGNER — COMPUTER IN SOLE CORPS

© 2023 IRRIGATION CONSULTING, INC. EXPRESSLY RESERVES ITS COMMON LAW COPYRIGHT AND OTHER PROPERTY RIGHTS IN THESE DRAWINGS. THESE DRAWINGS ARE NOT TO BE REPRODUCED, CHANGED OR COPIED IN ANY FORM OR MANNER WHATSOEVER, NOR ARE THEY TO BE ASSIGNED TO ANY THIRD PARTY, WITHOUT FIRST OBTAINING THE EXPRESS WRITTEN PERMISSION AND CONSENT OF IRRIGATION CONSULTING, INC.

SCALE: 1" = 100'-0"

DATE: 6/2/2023

SHEET NUMBER: IR-2.0

STATUS: FOR BIDDING NOT FOR CONSTRUCTION

REVISIONS:


NO.:	DATE:	DESCRIPTION:

SHEET TITLE: WIRING AND CONTROL PLAN — RAIN BIRD — IRRIGATION DOCUMENTS

PROJECT NAME: BLACK BROOK GOLF COURSE — 8900 LAKESHORE BLVD — MENTOR, OH 44060

CLIENT NAME: BLACK BROOK GOLF COURSE — 8900 LAKESHORE BLVD — MENTOR, OH 44060

Irrigation Consulting, Inc.
Providing innovative design solutions for irrigation worldwide
www.irrigationconsulting.com
20 Merrit Parkway, 2nd Floor, Nashua, NH 03062, (978) 433-8972 Fax (978)-433-2788, e-mail: bvinchesi@irrigationconsulting.com
112 S. Old Statesville Road, Suite 109, Huntersville, NC 28078, (704) 843-3688 Fax (704) 843-3511, e-mail: sgardner@irrigationconsulting.com

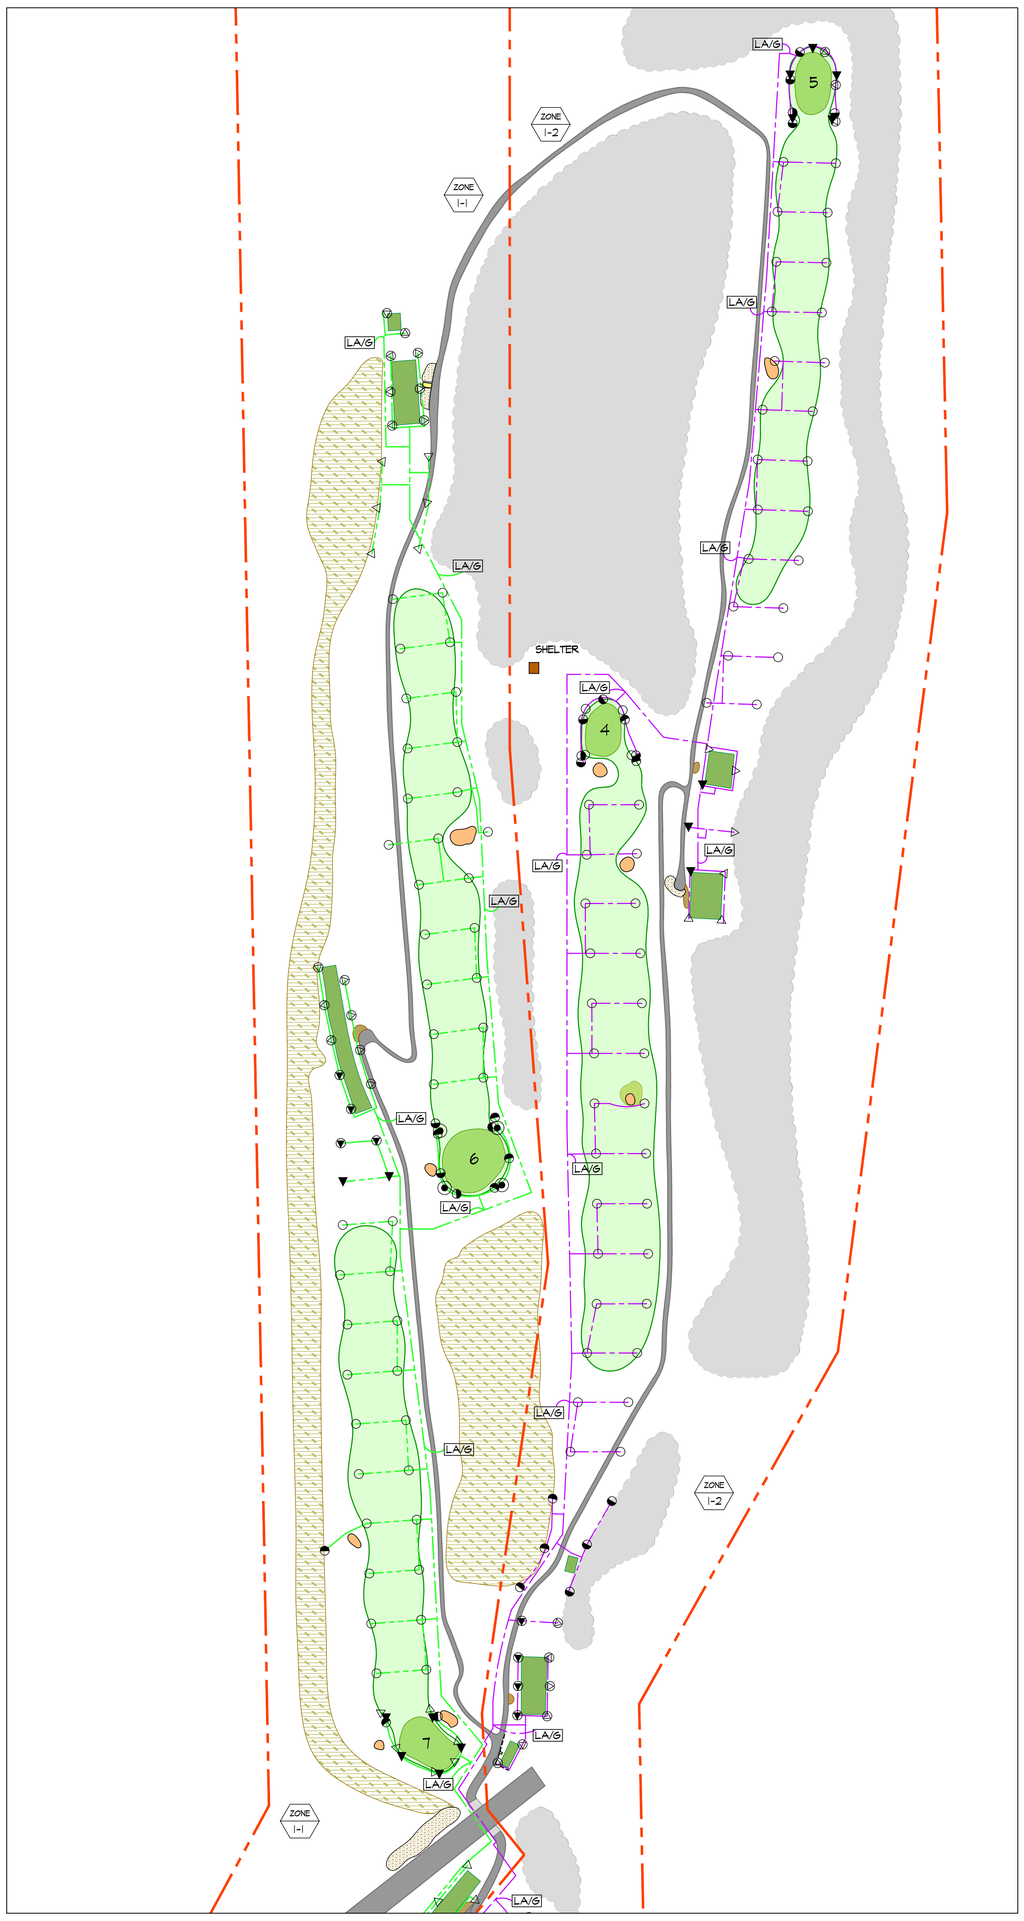

TORO CONTROL LEGEND

- CENTRAL CONTROLLER LOCATION
- PI — POWER SOURCE 120 VOLT 60 HZ SINGLE PHASE
- SH-1 — SMART HUB INTERFACE
- LA/G — LIGHTNING SURGE ARRESTOR W/ GROUND
- R — TORO RAIN SENSOR (KIT REQUIRED)
- SH-1 PATH 1 14/2 AWG COMMUNICATION CABLE EXCEPT WHERE NOTED 12/2
- SH-1 PATH 2 14/2 AWG COMMUNICATION CABLE EXCEPT WHERE NOTED 12/2
- SH-1 PATH 3 14/2 AWG COMMUNICATION CABLE EXCEPT WHERE NOTED 12/2
- SH-1 PATH 4 14/2 AWG COMMUNICATION CABLE
- ZONE 1-1 — AREA OF CONTROL

ELECTRICAL NOTES:

1. NO COMMUNICATION CABLE SHALL BE LOOPED. COMMUNICATION CABLES SHALL DEAD END.
2. ON COMMUNICATION PATHS WITH LONG CABLE RUNS FROM SMART HUB BEFORE REACHING LATERALS, CABLE SHALL BE ONE SIZE LARGER #12/2 AWG AND REDUCED TO #14/2 AWG ONCE LATERAL CABLES ARE REACHED. WHERE #12/2 AWG CABLES ARE REQUIRED THEY ARE MARKED ON THE PLAN.
3. NO GROUNDS OR LIGHTNING SURGE ARRESTORS ARE TO BE INSTALLED IN TEES, FAIRWAYS, BUNKERS, GREENS, WATER OR HARDSCAPE AREAS.
4. COMMUNICATION CABLES SHALL FOLLOW MAINLINE AND LATERAL PIPING TO SPRINKLERS. LATERAL CABLE SHALL START AT THE GATE VALVE.

TORO SMART HUBS SCHEDULE

SMART HUB PATH	NUMBER OF DECODERS
1-1	232
1-2	220
1-3	226
1-4	209



ALTERNATE IRRIGATION

SPRINKLER HEADS, QUICK COUPLERS, LATERAL PIPING, LATERAL ISOLATION ISOLATION, AND COMMUNICATION CABLE THAT FOLLOWS THE LATERAL PIPING WITHIN THE DRIVING RANGE FAIRWAY ARE PART OF THE ALTERNATE IRRIGATION. MAINLINE, LA/G's, AND COMMUNICATION CABLE THAT FOLLOWS THE MAINLINE IN THIS AREA ARE TO REMAIN PART OF THE BASE BID.

NORTH ARROW	GRAPHIC SCALE
N	0 100' 200'

BRIAN E. VINCHESI — LICENSED IRRIGATION DESIGNER — COMMERCIAL GOLF COURSE

© 2023 IRRIGATION CONSULTING, INC. EXPRESSLY RESERVES ITS COMMON LAW COPYRIGHT AND OTHER PROPERTY RIGHTS IN THESE DRAWINGS. THESE DRAWINGS ARE NOT TO BE REPRODUCED, CHANGED OR COPIED IN ANY FORM OR MANNER WHATSOEVER, NOR ARE THEY TO BE ASSIGNED TO ANY THIRD PARTY, WITHOUT FIRST OBTAINING THE EXPRESS WRITTEN PERMISSION AND CONSENT OF IRRIGATION CONSULTING, INC.

SCALE: 1" = 100'-0"

DATE: 6/2/2023

SHEET NUMBER: IR-3.0

STATUS: FOR BIDDING NOT FOR CONSTRUCTION

REVISIONS:


NO.:	DATE:	DESCRIPTION:

SHEET TITLE: WIRING AND CONTROL PLAN — TORO — IRRIGATION DOCUMENTS


PROJECT NAME: BLACK BROOK GOLF COURSE — 8900 LAKESHORE BLVD — MENTOR, OH 44060

CLIENT NAME: BLACK BROOK GOLF COURSE — 8900 LAKESHORE BLVD — MENTOR, OH 44060


Irrigation Consulting, Inc.
Providing innovative design solutions for irrigation worldwide
www.irrigationconsulting.com
20 Merrit Parkway, 2nd Floor
Nashua, NH 03062
(978) 433-8972 Fax (978)-433-2788
e-mail: bvinchesi@irrigationconsulting.com
112 S. Old Statesville Road, Suite 109
Huntersville, NC 28078
(704) 843-3688 Fax (704) 843-3511
e-mail: sgardner@irrigationconsulting.com

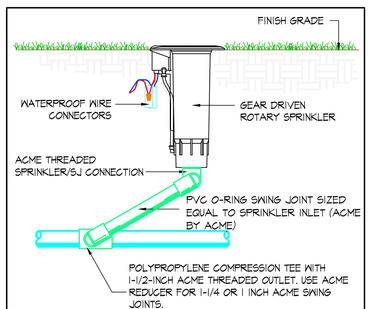


1 "IN-LINE" LATERAL SPRINKLER DETAIL
NO SCALE

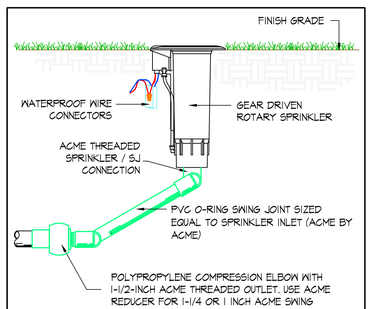


2 "END-LINE" LATERAL SPRINKLER DETAIL
NO SCALE

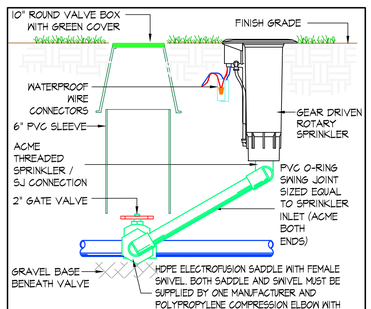


3 "MAINLINE" SPRINKLER DETAIL
NO SCALE

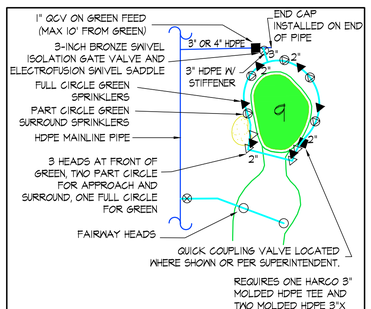


4 TYPICAL GREEN LAYOUT
NO SCALE

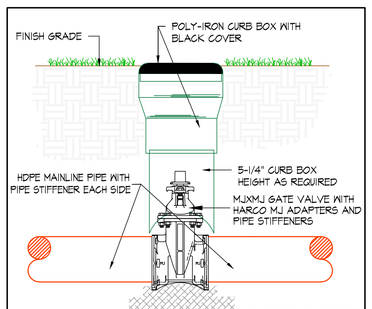


5 MAINLINE ISOLATION VALVE
NO SCALE

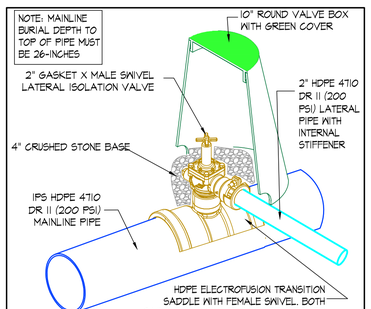


6 LATERAL ISOLATION DETAIL
NO SCALE

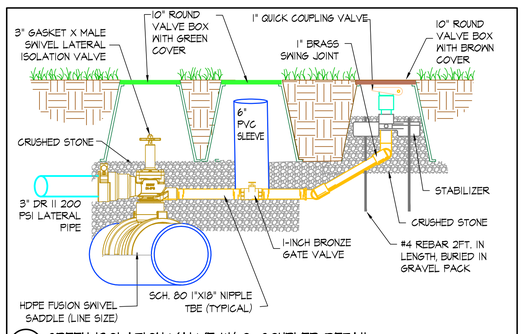


7 GREEN ISOLATION VALVE W/ Q. COUPLER DETAIL
NO SCALE

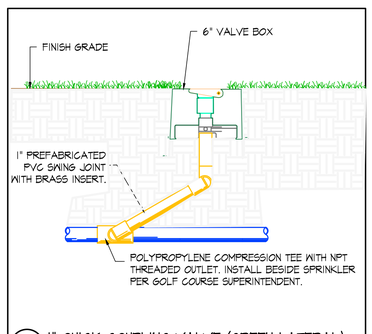


8 1" QUICK COUPLING VALVE (GREEN LATERAL)
NO SCALE

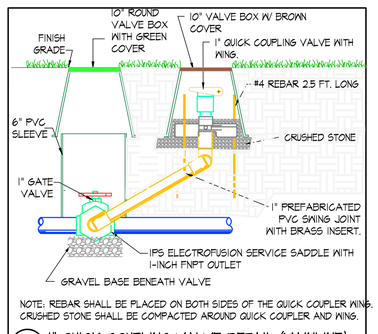


9 1" QUICK COUPLING VALVE DETAIL (MAINLINE)
NO SCALE

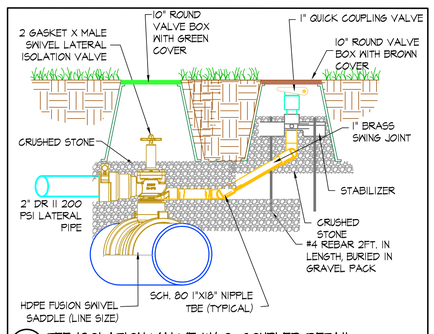


10 TEE ISOLATION VALVE W/ Q. COUPLER DETAIL
NO SCALE

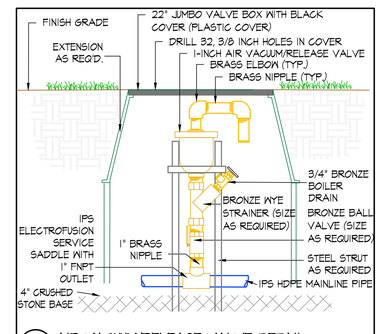


11 AIR VACUUM/RELEASE VALVE DETAIL
NO SCALE

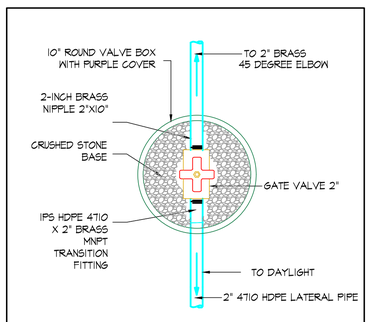


12 MANUAL DRAIN VALVE DETAIL (PLAN VIEW)
NO SCALE

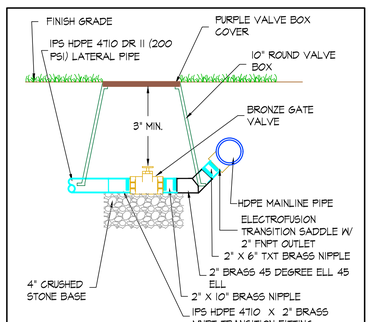


13 MANUAL DRAIN VALVE DETAIL (SIDE VIEW)
NO SCALE

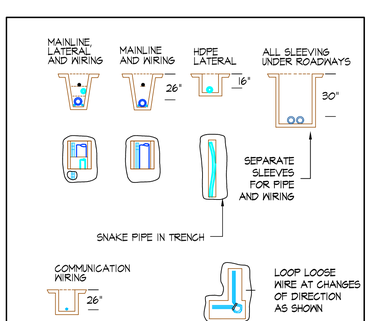


14 TRENCH AND WIRE DETAIL
NO SCALE

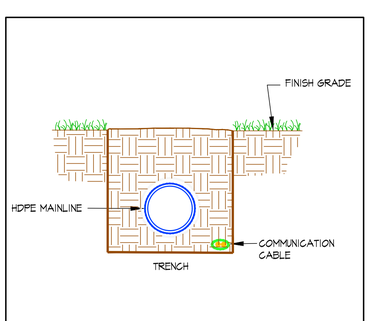


15 WIRE DETAIL
NO SCALE

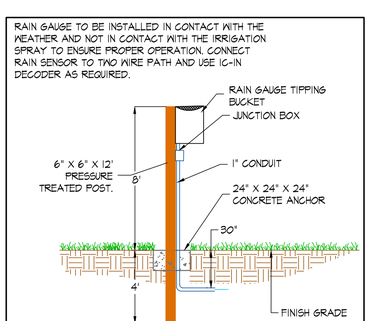


16 RAIN GAUGE DETAIL
NO SCALE RAIN BIRD

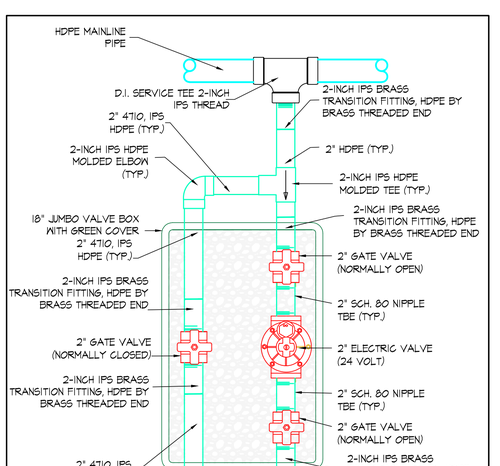


17 POND FILL VALVE DETAIL
NO SCALE

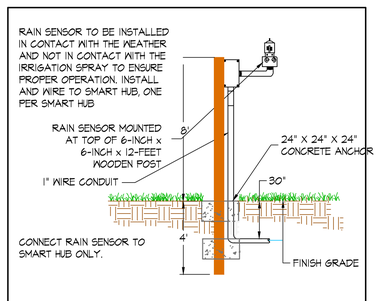


18 RAIN SENSOR MOUNTING DETAIL
NO SCALE TORO

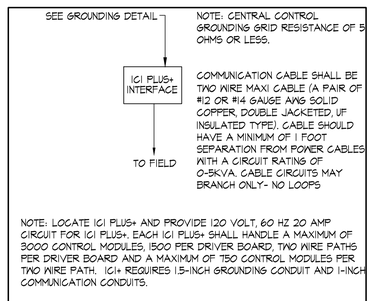


19 COMMUNICATION PATH SCHEMATIC (RAIN BIRD)
NO SCALE

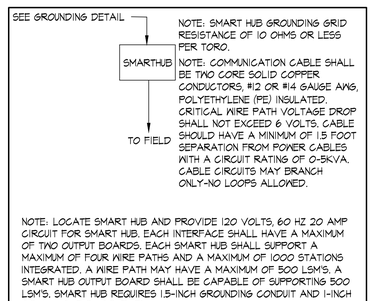


20 COMMUNICATION PATH SCHEMATIC (TORO)
NO SCALE

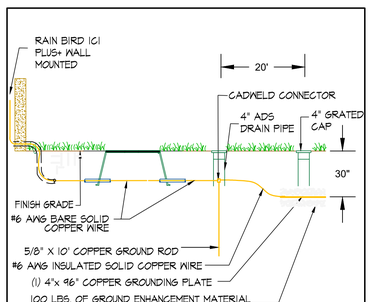


21 IC1 PLUS+ GROUND ROD AND PLATE DETAIL
NO SCALE RAIN BIRD

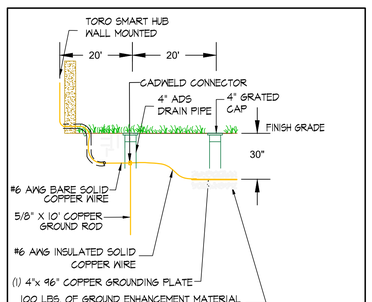


22 SMART HUB GROUND ROD AND PLATE DETAIL
NO SCALE TORO

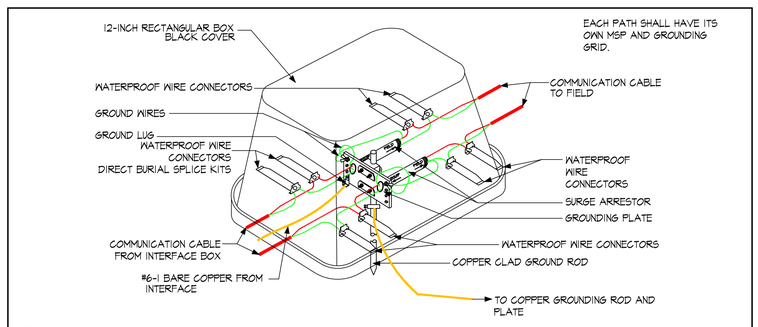


23 RAIN BIRD IC1 PLUS+ GROUNDING DETAIL
NO SCALE RAIN BIRD

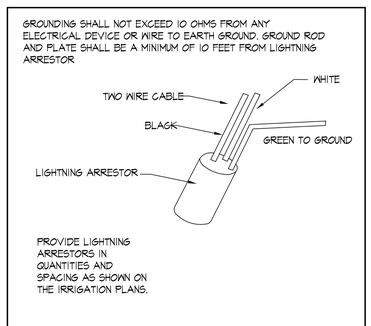


24 LIGHTNING ARRESTOR DETAIL
NO SCALE

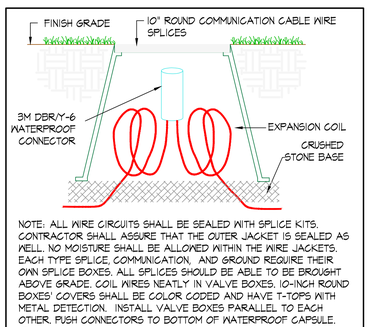


25 WIRE SPLICE DETAIL
NO SCALE

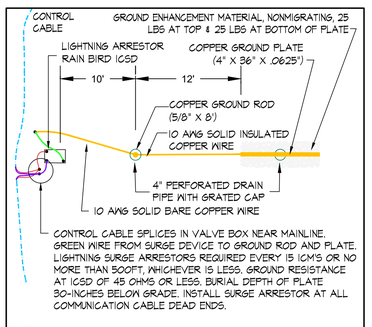


26 LIGHTNING ARRESTOR GROUND DETAIL
NO SCALE RAIN BIRD

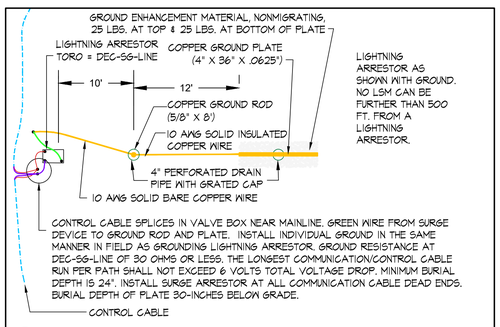


27 LIGHTNING ARRESTOR GROUND DETAIL
NO SCALE TORO

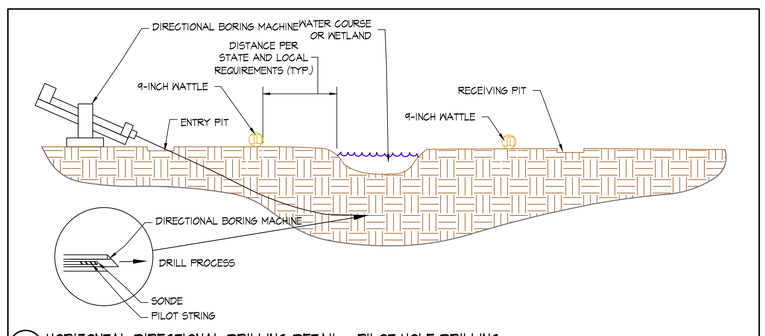

28 HORIZONTAL DIRECTIONAL DRILLING DETAIL - PILOT HOLE DRILLING
NO SCALE

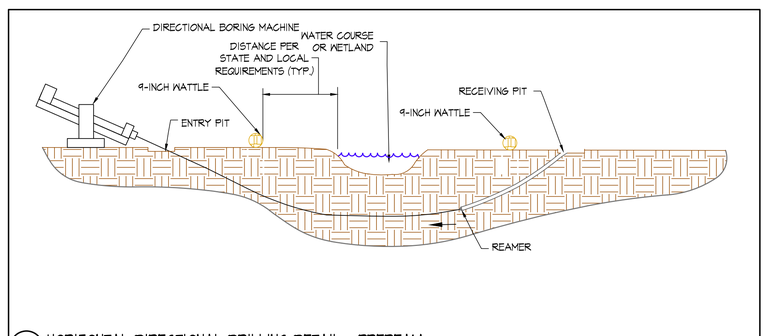

29 HORIZONTAL DIRECTIONAL DRILLING DETAIL - PREREAM
NO SCALE

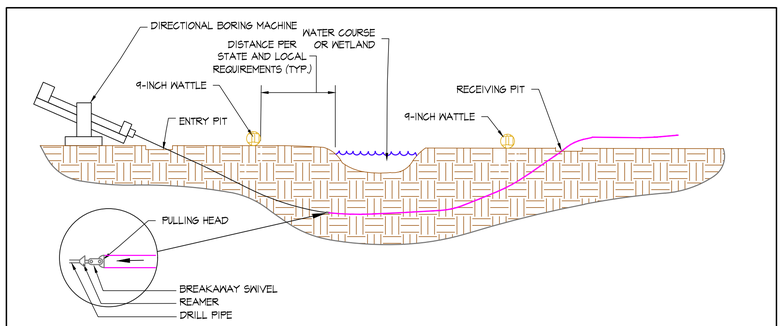

30 HORIZONTAL DIRECTIONAL DRILLING DETAIL - BACK REAMING & PULL BACK
NO SCALE

BRIAN E. VINCHESI
CERTIFIED IRRIGATION DESIGNER
COMMERCIAL GOLF COURSE

© 2023 IRRIGATION CONSULTING, INC. EXPRESSLY RESERVES ITS COMMON LAW COPYRIGHT AND OTHER PROPERTY RIGHTS IN THESE DRAWINGS. THESE DRAWINGS ARE NOT TO BE REPRODUCED, CHANGED OR COPIED IN ANY FORM OR MANNER WHATSOEVER, NOR ARE THEY TO BE ASSIGNED TO ANY THIRD PARTY, WITHOUT FIRST OBTAINING THE EXPRESS WRITTEN PERMISSION AND CONSENT OF IRRIGATION CONSULTING, INC.

SCALE: 1" = 100'-0"

DATE: 6/2/2023

SHEET NUMBER: IR-4.0

STATUS: FOR BIDDING NOT FOR CONSTRUCTION

REVISIONS:

NO.:	DATE:	DESCRIPTION:
.	.	.
.	.	.
.	.	.
.	.	.
.	.	.
.	.	.
.	.	.

SHEET TITLE: CONSTRUCTION DETAILS
BLACK BROOK GOLF COURSE
IRRIGATION DOCUMENTS

PROJECT NAME: BLACK BROOK GOLF COURSE
8900 LAKESHORE BLVD
MENTOR, OH 44060


CLIENT NAME: BLACK BROOK GOLF COURSE
8900 LAKESHORE BLVD
MENTOR, OH 44060

Irrigation Consulting, Inc.
Providing innovative design solutions for irrigation worldwide
www.irrigationconsulting.com
20 Merrit Parkway, 2nd Floor
Nashua, NH 03062
(978) 433-8972 Fax (978)-433-2788
e-mail: bvinchesi@irrigationconsulting.com
112 S. Old Statesville Road, Suite 109
Huntersville, NC 28078
(704) 843-3688 Fax (704) 843-3511
e-mail: sgardner@irrigationconsulting.com

PUMP STATION INTAKE PROFILE

1/4" = 1'-0"


P-1.1

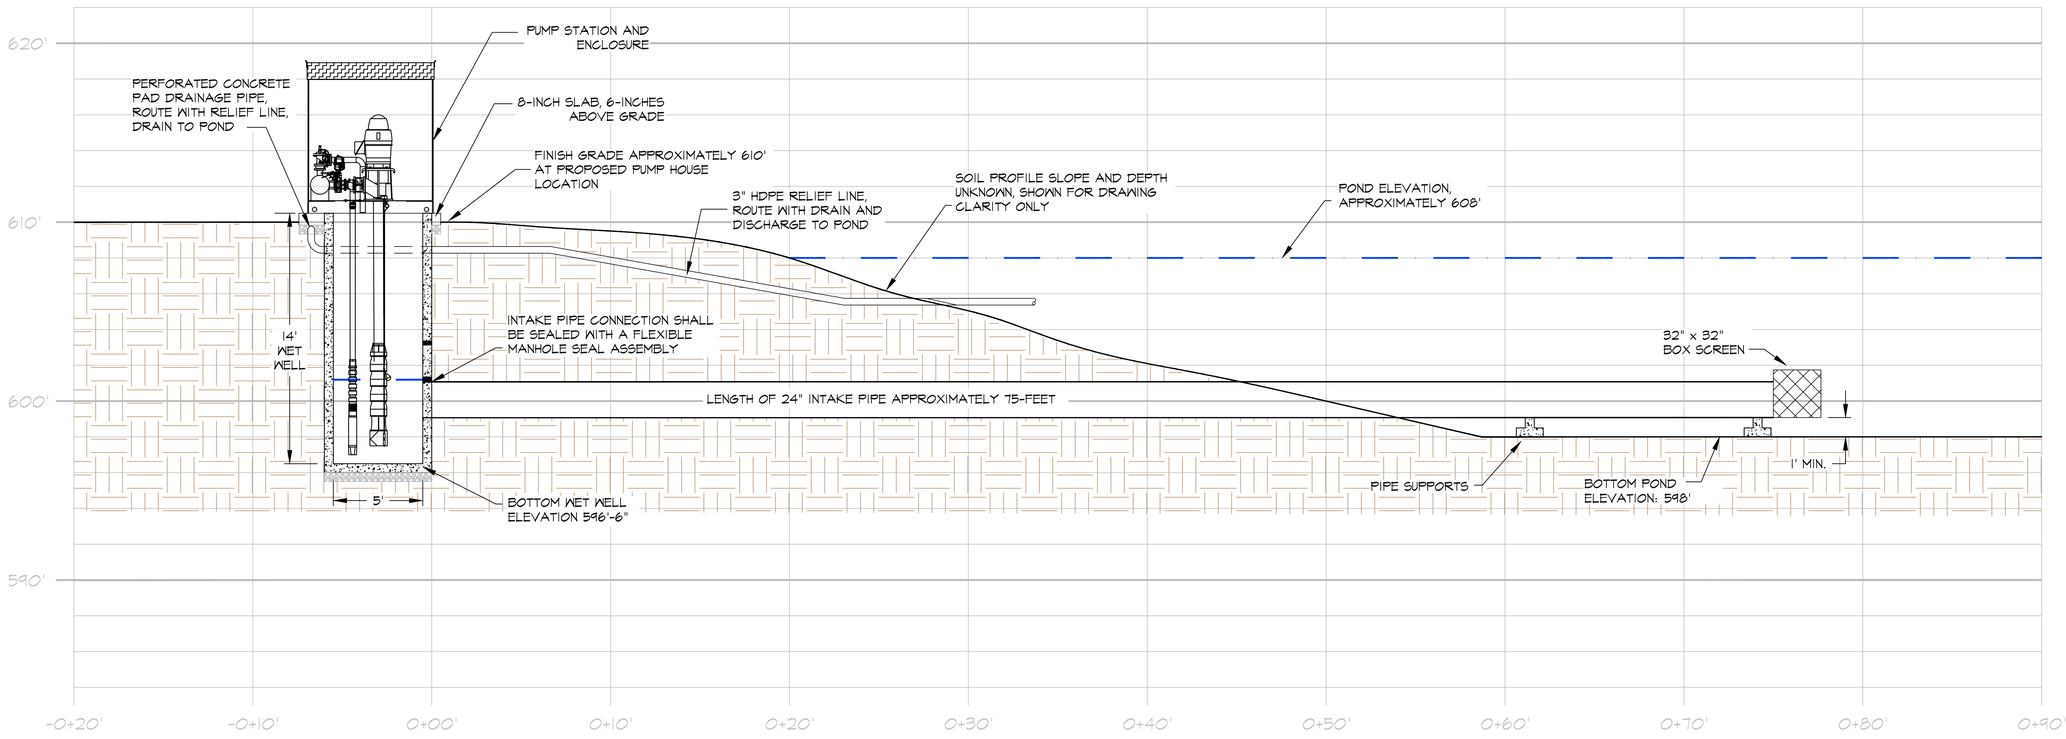

PUMP STATION PLAN VIEW

1/2" = 1'-0"

P-1.2

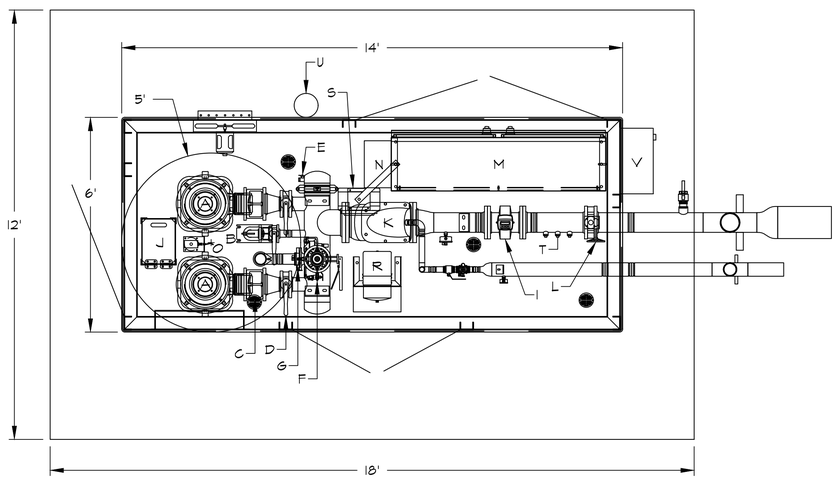


STATION COMPONENTS:

A 50HP PUMP AND MOTOR
B 5HP SUSTAIN PUMP AND MOTOR
C CHECK VALVE
D PUMP ISOLATION VALVE
E DRAIN
F PRESSURE RELIEF VALVE - 3"
G PRESSURE TRANSDUCER W/ GAUGE
H PAINTED STEEL BASE (SANDSTONE)
I ELECTROMAGNETIC FLOW METER - 6" (SIEMENS W/ DISPLAY)
J WET WELL VIEWING HATCH
K WYE STRAINER (8") W/ AUTOFLUSH
L STATION ISOLATION VALVE - 6"
M CONTROL CABINET - 75X72X18
N HEAT EXCHANGER, J-BOX UNDERNEATH H/E
O LEVEL SENSOR W/ 2 POND FILL RELAYS
P 4" GR X 4" PE X 36" BURY DROP PIPE
Q 6" GR X 10" PE X 36" BURY DROP PIPE
R 5KVA TRANSFORMER AND LOAD CENTER
S 5KW HEATER (CABINET MOUNTED)
T 3/4" CHEMICAL INJECTION TAPS - QTY. 3
U 70W EXTERNAL DUSK TO DAWN LIGHT
V 200A FUSED EXTERNAL DISCONNECT

PUMP STATION PROFILE VIEW

1/2" = 1'-0"

P-1.3

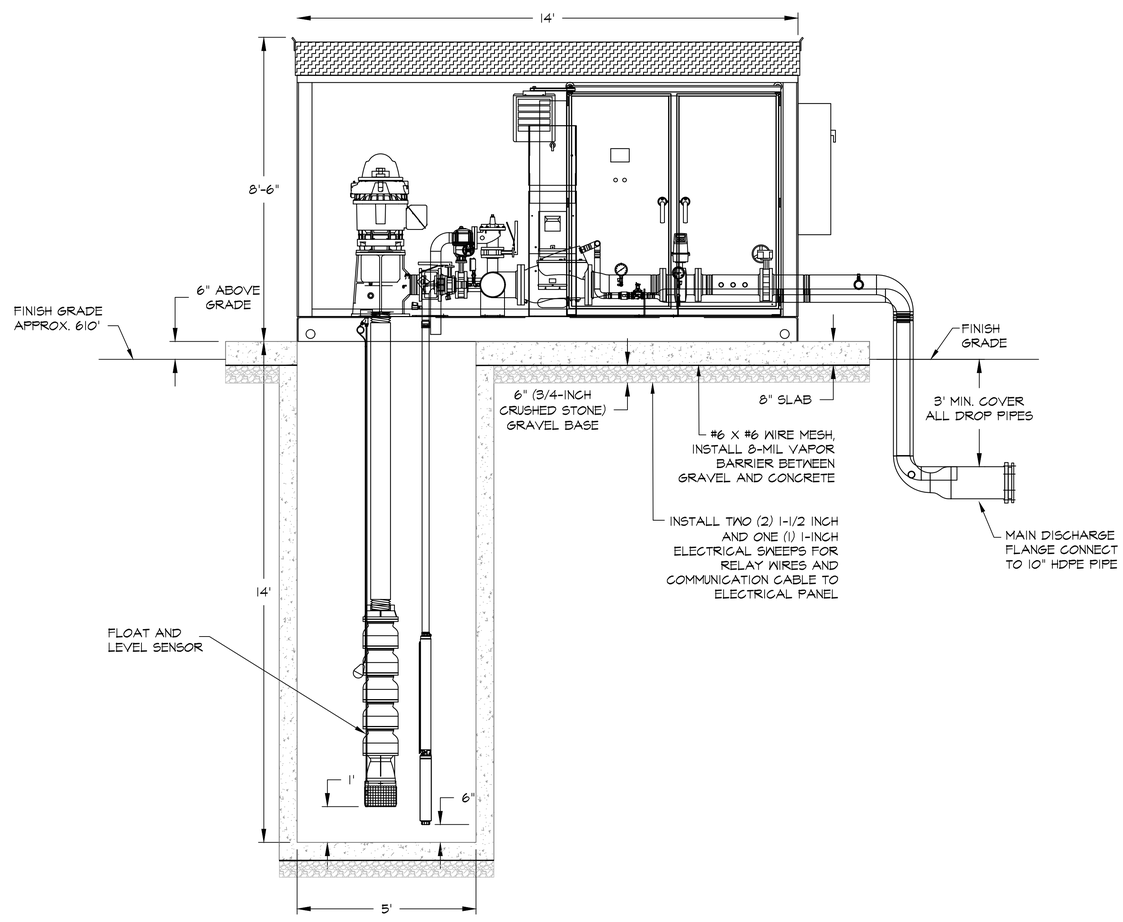

NORTH ARROW

BRIAN E. VINCHESI CERTIFIED IRRIGATION DESIGNER COMMERCIAL GOLF COURSES

© 2023 IRRIGATION CONSULTING, INC. EXPRESSLY RESERVES ITS COMMON LAW COPYRIGHT AND OTHER PROPERTY RIGHTS IN THESE DRAWINGS. THESE DRAWINGS ARE NOT TO BE REPRODUCED, CHANGED OR COPIED IN ANY FORM OR MANNER WHATSOEVER, NOR ARE THEY TO BE ASSIGNED TO ANY THIRD PARTY, WITHOUT FIRST OBTAINING THE EXPRESS WRITTEN PERMISSION AND CONSENT OF IRRIGATION CONSULTING, INC.

SCALE: AS NOTED	STATUS: FOR BIDDING NOT FOR CONSTRUCTION	REVISIONS: NO. / DATE: / DESCRIPTION:	SHEET TITLE: PUMP STATION INTAKE AND COMPONENTS BLACK BROOK GOLF COURSE	PROJECT NAME: BLACK BROOK GOLF COURSE 8900 LAKESHORE BLVD MENTOR, OH 44060	CLIENT NAME: BLACK BROOK GOLF COURSE 8900 LAKESHORE BLVD MENTOR, OH 44060
DATE: 6/2/2023					
SHEET NUMBER: P-1.0					

Irrigation Consulting, Inc.
Providing innovative design solutions for irrigation worldwide
www.irrigationconsulting.com
20 Merrit Parkway, 2nd Floor
Nashua, NH 03062
(978) 433-8972 Fax (978)-433-2788
e-mail: bvinchesi@irrigationconsulting.com
112 S. Old Statesville Road, Suite 109
Huntersville, NC 28078
(704) 843-3688 Fax (704) 843-3511
e-mail: sgardner@irrigationconsulting.com