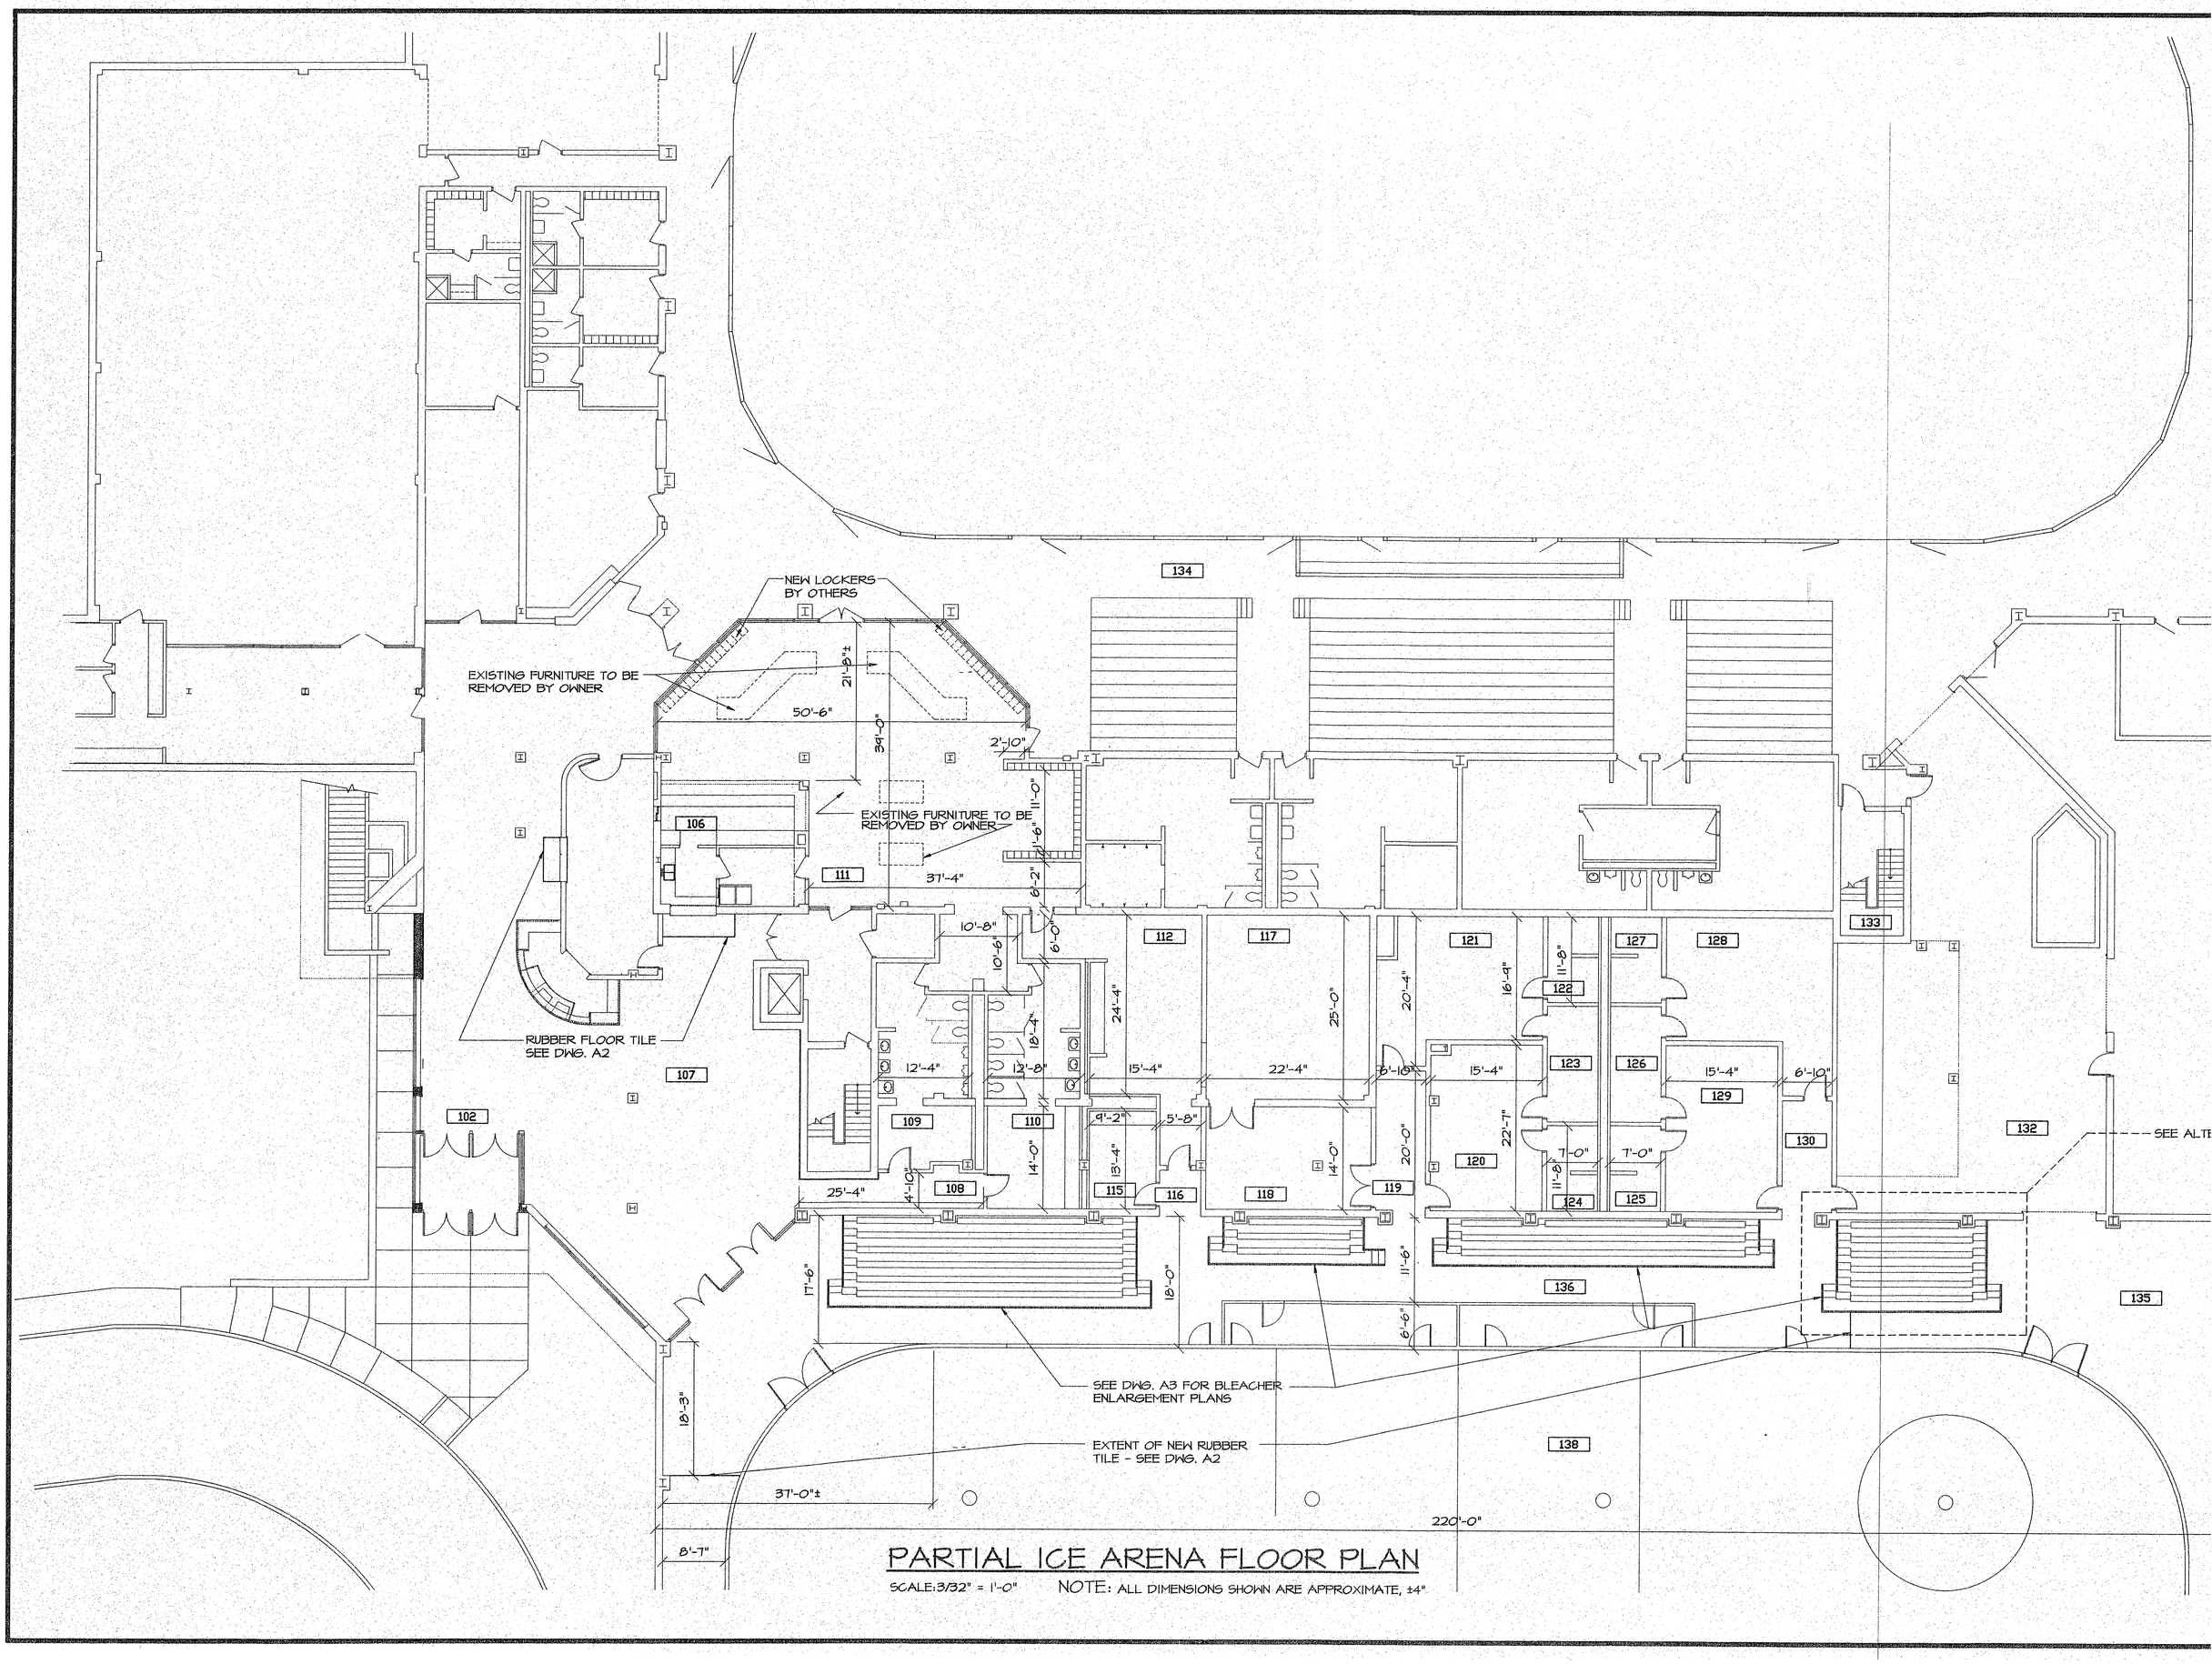

PARTIAL ICE ARENA FLOOR PLAN

SCALE: 3/32" = 1'-0" NOTE: ALL DIMENSIONS SHOWN ARE APPROXIMATE, ±4"