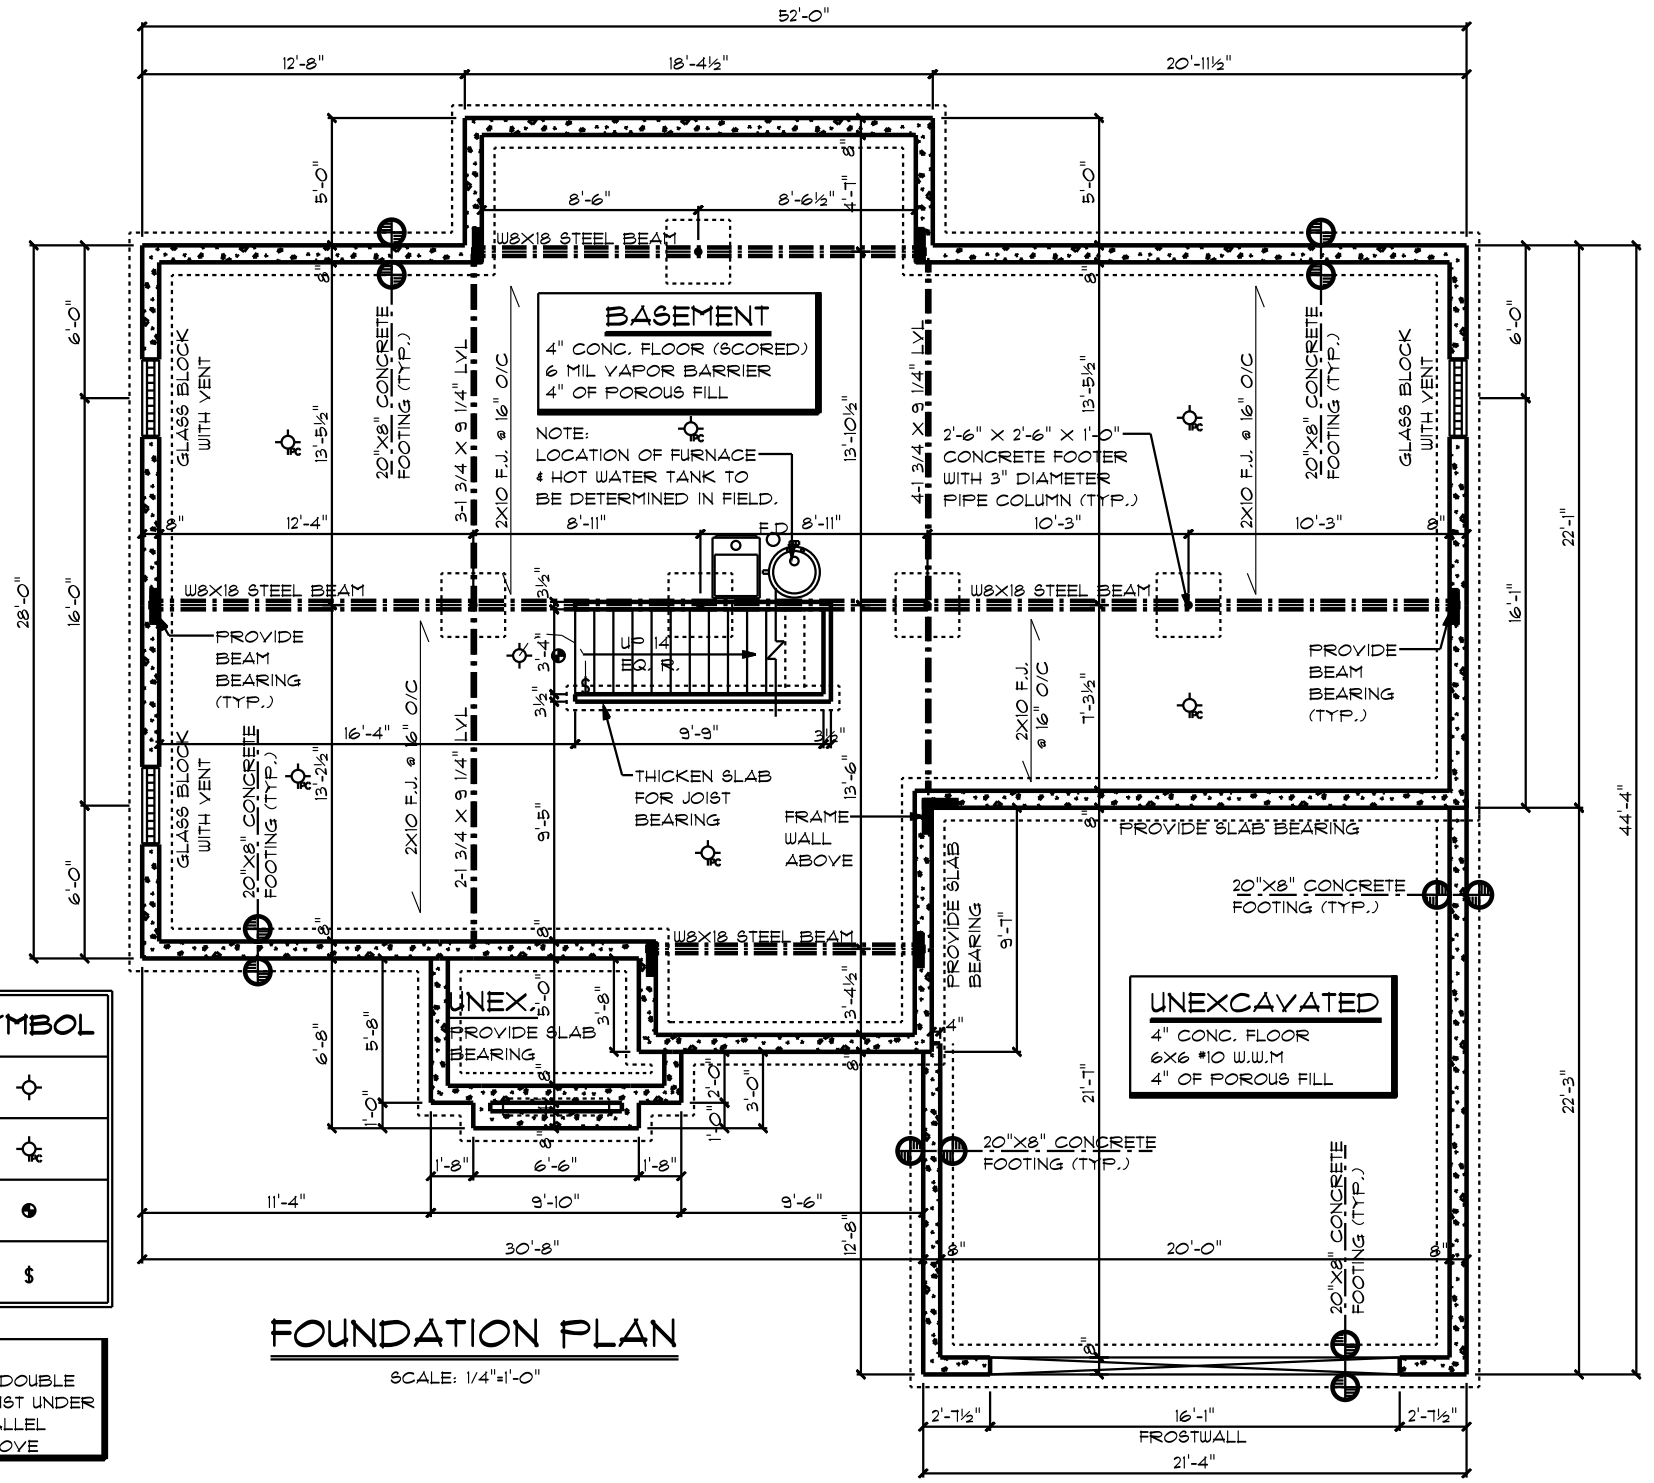

ELECTRICAL	SYMBOL
light	☼
pull chain light	☼
smoke detector	◉
switch	$

NOTE:
PROVIDE DOUBLE FLOOR JOIST UNDER ALL PARALLEL WALLS ABOVE

FOUNDATION PLAN

SCALE: 1/4"=1'-0"