ELITE
FENCE PRODUCTS INC.
ORNAMENTAL ALUMINUM FENCE

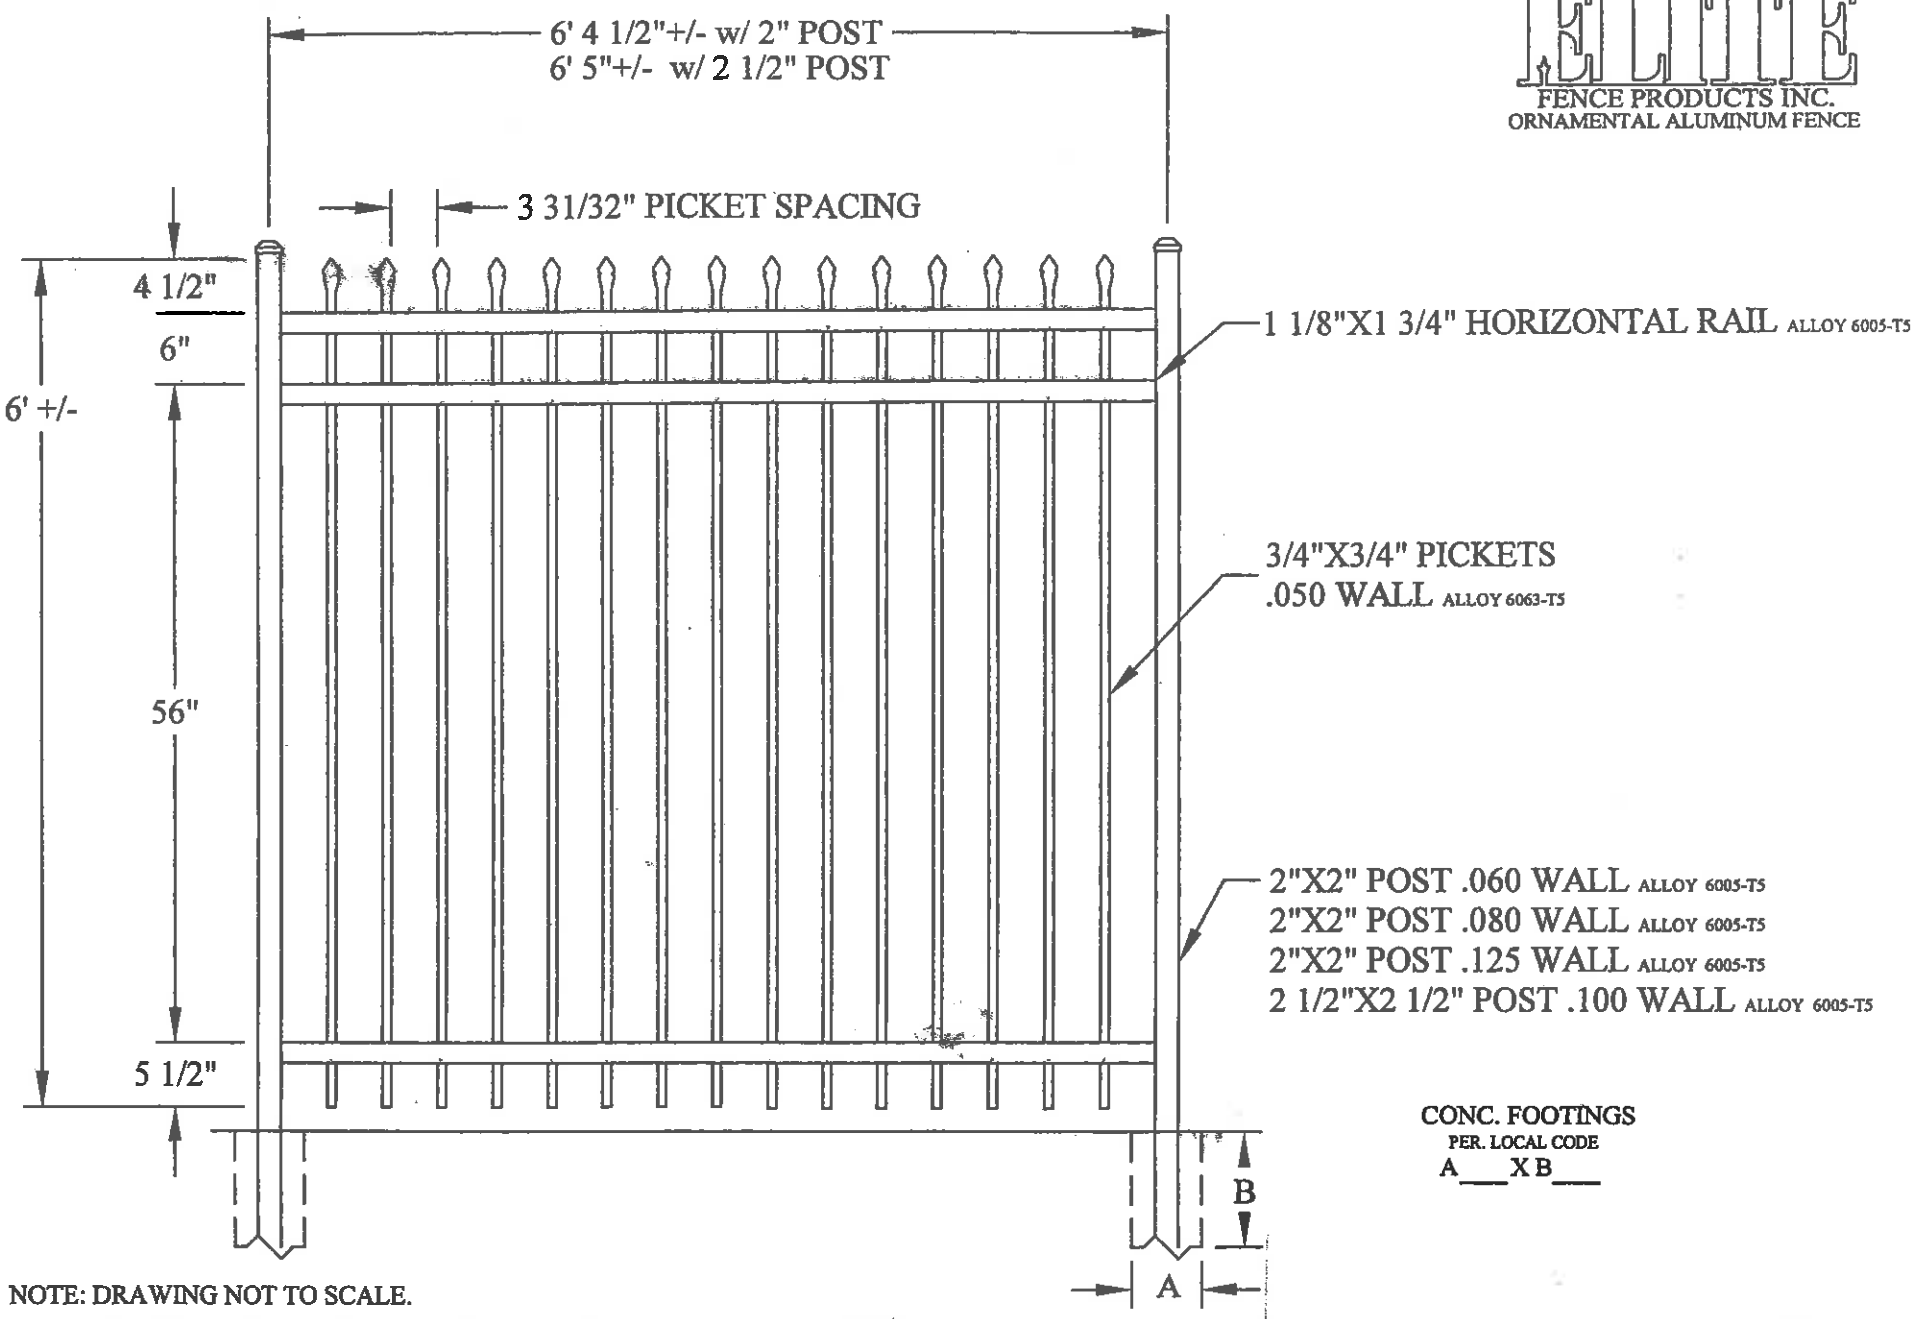

CONC. FOOTINGS
PER. LOCAL CODE
A___X B___

NOTE: DRAWING NOT TO SCALE.

EFS-10 COMMERCIAL	COLOR	PROJECT	DATE

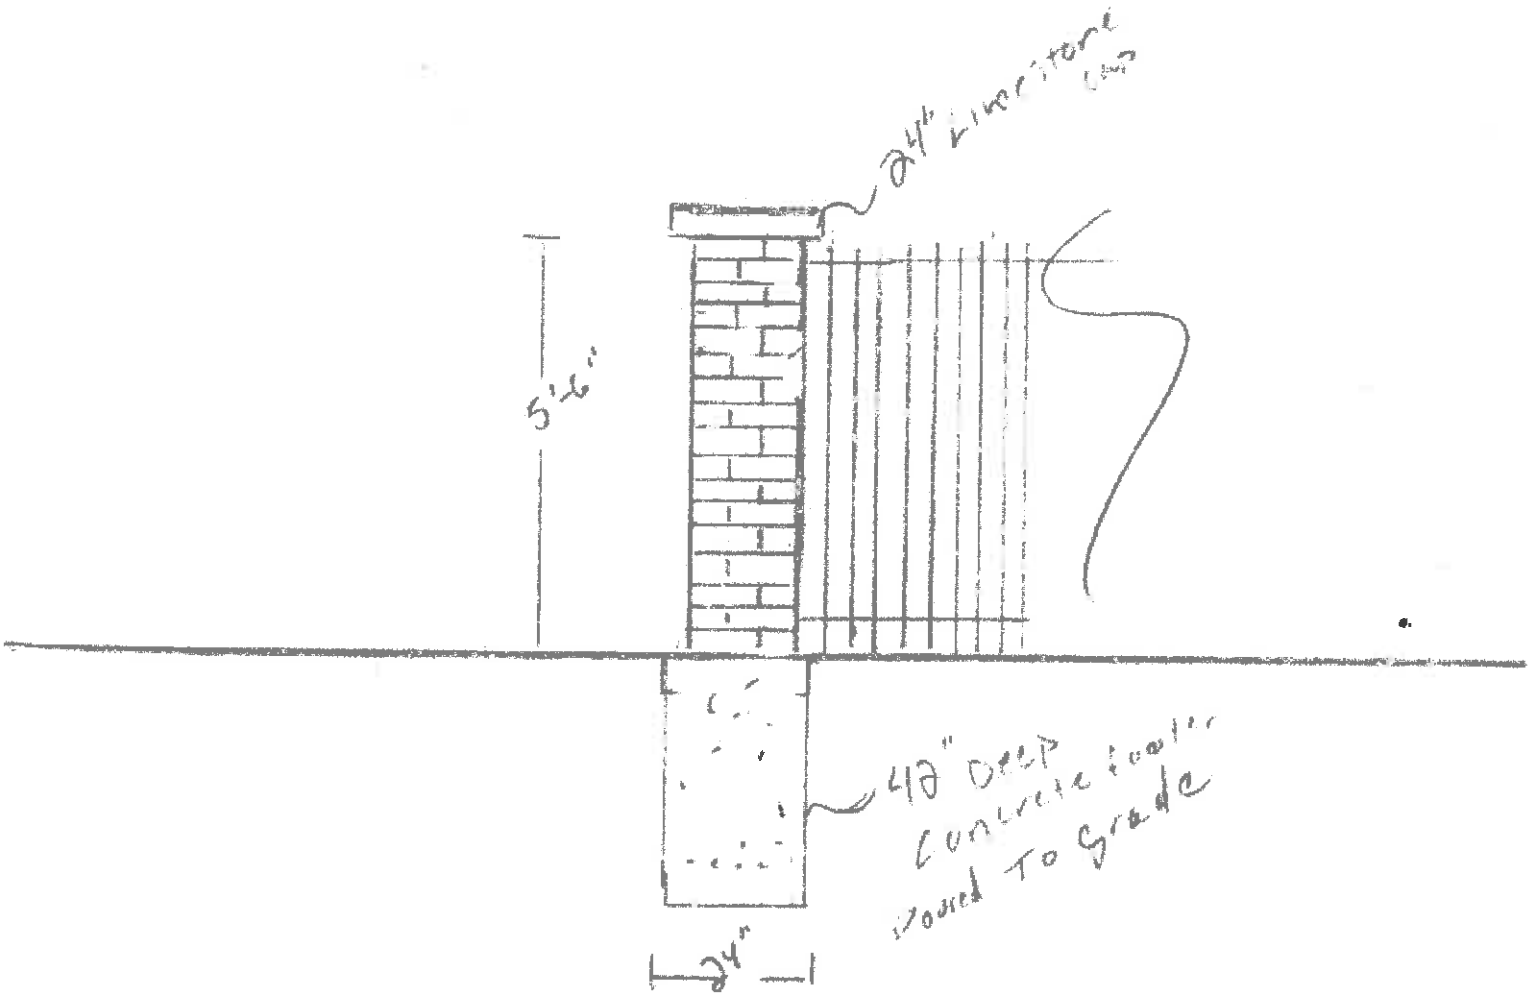
24" Limestone cap
5'6"
48" Deep Concrete footer poured To Grade
24"